



Date	Description	Rev	By

Revision Description


Project:
Proposed Glamping Site - For Mr Lowe
Parthings Lane, Tower Hill, Horsham
RH12 1LD

Drawing Title:
LOCATION PLAN

Drawing Number:
240610-01-01

Revision: -
Date: 24.03.2025
Scale: 1:2500 @A2
Drawn By: TA
CAD Dwg File: -
Checked By: ER

Issue Status:
Full Planning Application

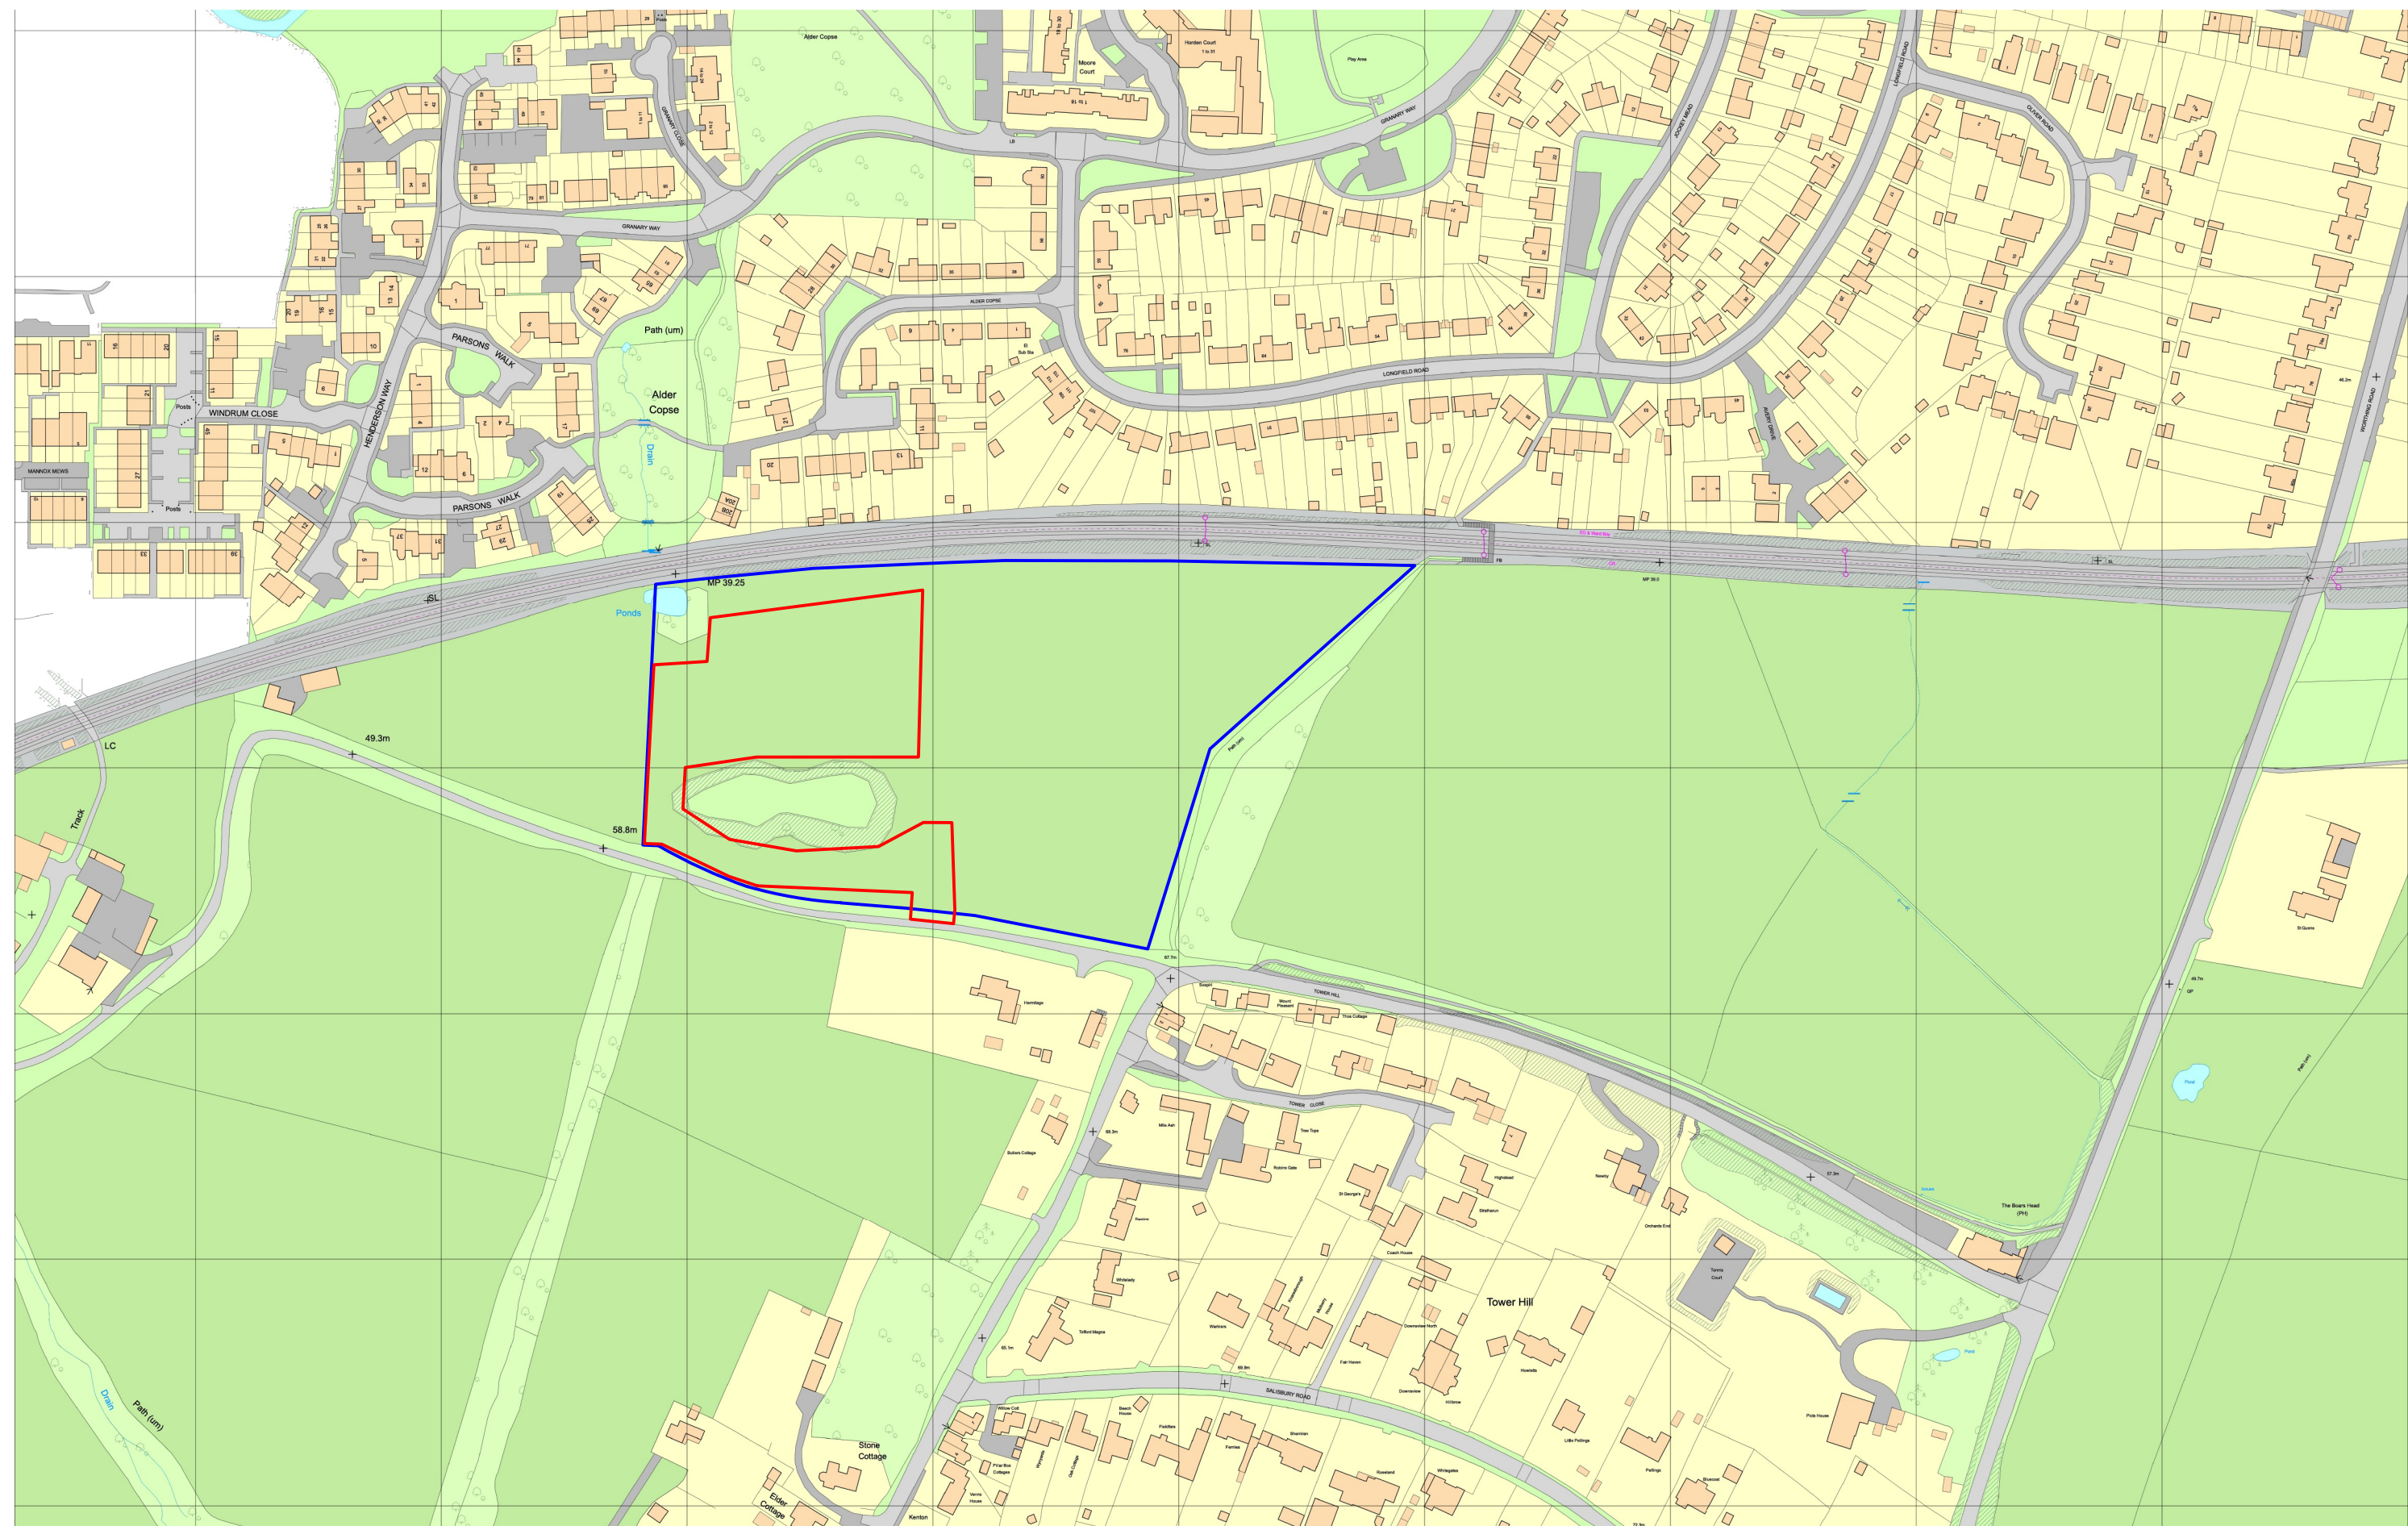

© Crown copyright and database rights 2025 OS AC0000848283. Public rights of way shown on this map have been taken from Local Authority definitive maps. The representation on this map of any other road, track or path is no evidence of the existence of a right of way.

OWNERSHIP BOUNDARY
SITE BOUNDARY

