




KEY TO SYMBOLS

- FRONT-ENTRY GLAMPING POD WITH DECKING
- EXISTING TREE
- EXISTING TREE COVERAGE
- NEW NATIVE TREE
- NEW PERMEABLE SURFACE
- NEW NATIVE SHRUBS
- NEW LINEAR SCRUB

- KEY**
- Existing access onto public road.
 - Proposed parking area.
 - Proposed storage hut and bike store.
 - Proposed permeable path.
 - Proposed glamping pods.
 - Proposed native tree planting.
 - Proposed wildflower meadow.
 - Existing tree coverage
 - Refuse/recycling store.
 - Proposed linear scrub.

Date	Description	Rev	By

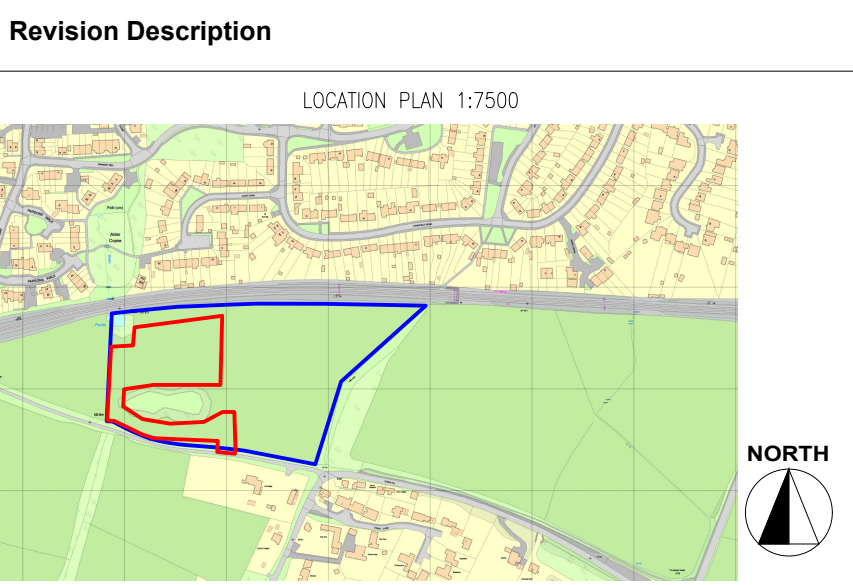

Project:
 Proposed Glamping Site - For Mr Lowe
 Parthings Lane, Tower Hill, Horsham
 RH12 1LD

Drawing Title:
 PROPOSED LAYOUT PLAN

Drawing Number:
 240610-01-02

Revision: -

Date: 24.03.2025

Scale: 1:250 @A1

Drawn By: TA

CAD Dwg File: -

Checked By: ER

Issue Status:
 Full Planning Application A1