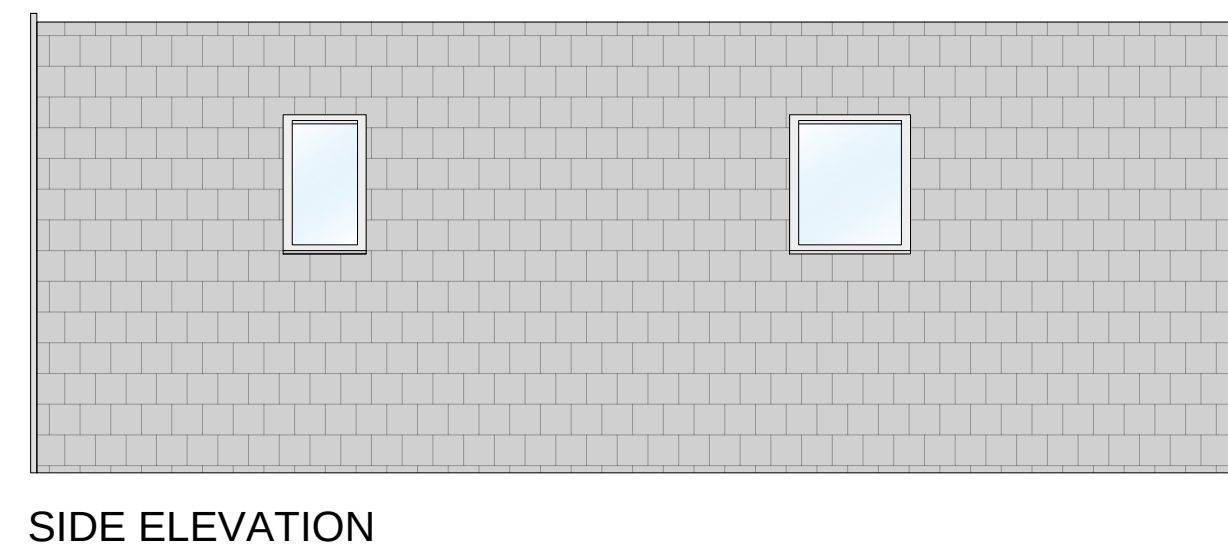
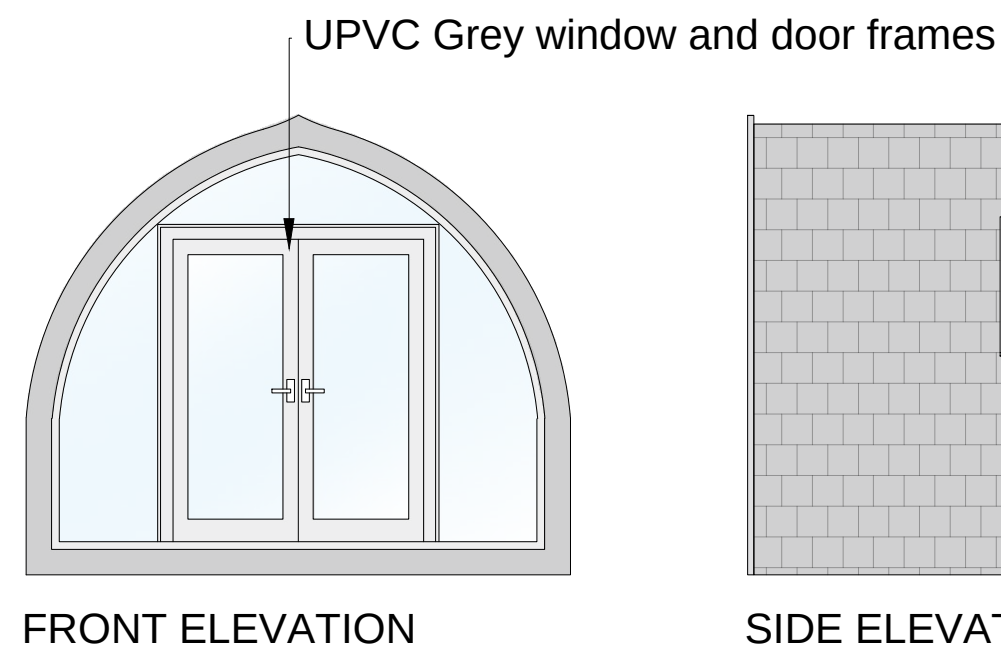
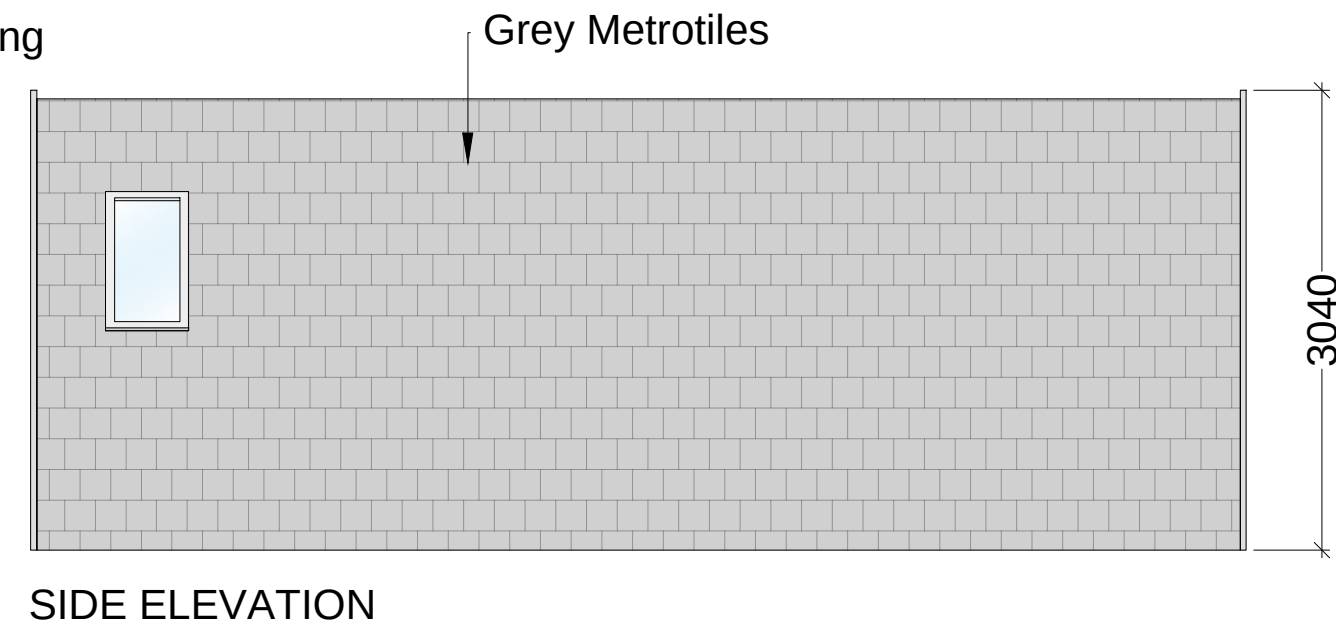
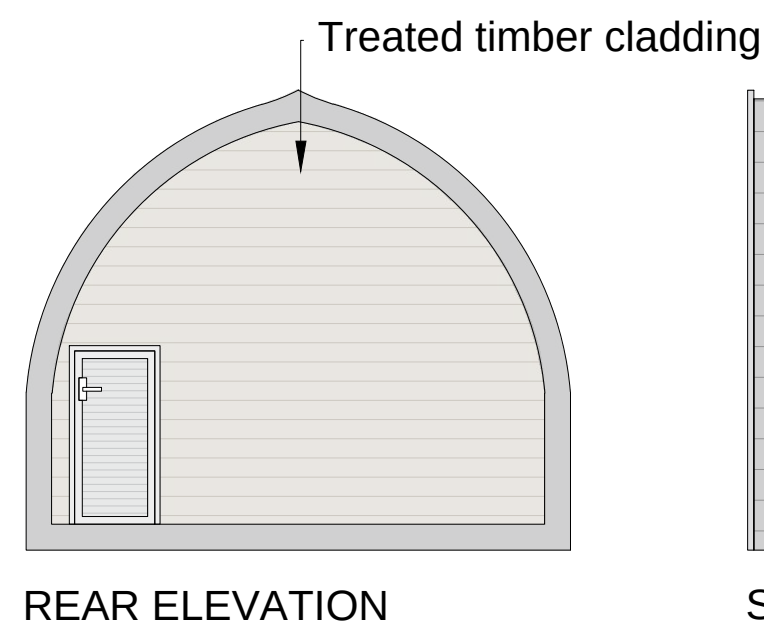
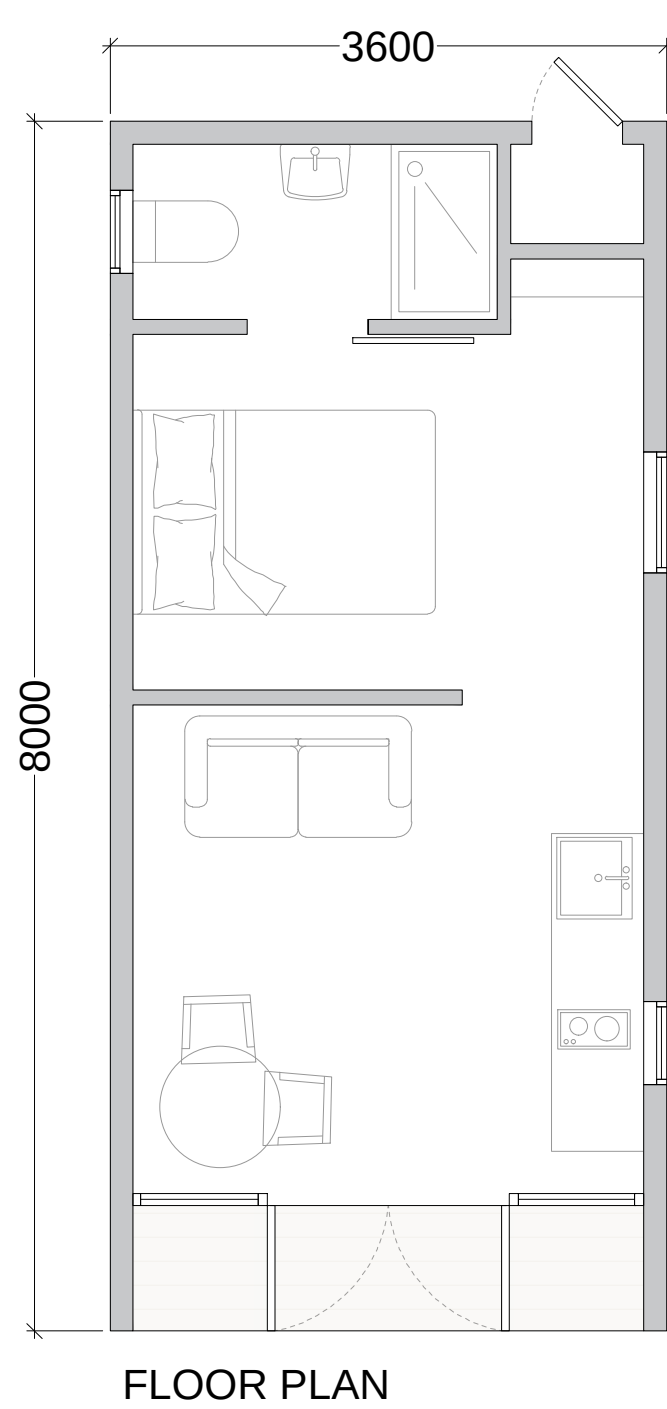


Project:
Proposed Glamping Site - For Mr Lowe
Parthings Lane, Tower Hill, Horsham
RH12 1LD

Drawing Title:
POD PLAN AND ELEVATIONS

Drawing Number:
240610-01-05

Revision: -
Date: 24.03.2025
Scale: 1:50 @ A2
Drawn By: TA
CAD Dwg File: -
Checked By: ER

Issue Status:
Full Planning Application