


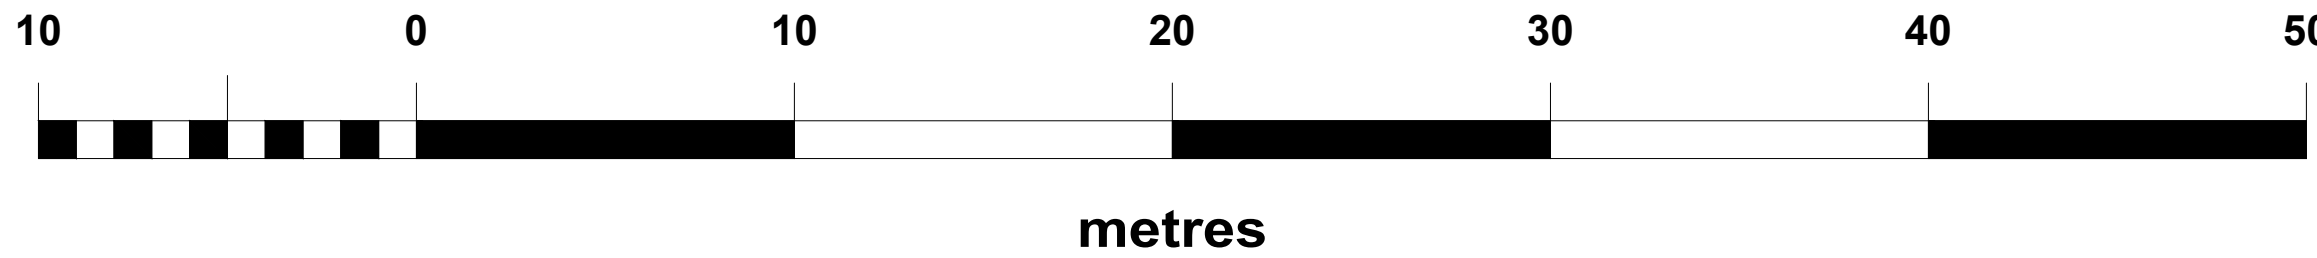

— OWNERSHIP BOUNDARY

— SITE BOUNDARY



View I. Existing access on Parthings Lane, to be improved for guest use.

Notes:


The existing access track towards the site, Parthings Lane, is also noted to be a public right of way bridleway.

As the access is already in place and will only require small improvements, the applicant will ensure the bridleway is not obstructed during these events.

The access will allow for a two-way vehicle flow in and out of the site to ensure no vehicles are causing queues on Parthings Lane.

The first 5m will be surfaces with bituminous materials to ensure no loose material is spread out on to the public highway. All tracks within the site will then be formed of permeable crushed gravel to allow for appropriate surface water management.

Date	Description	Rev	By

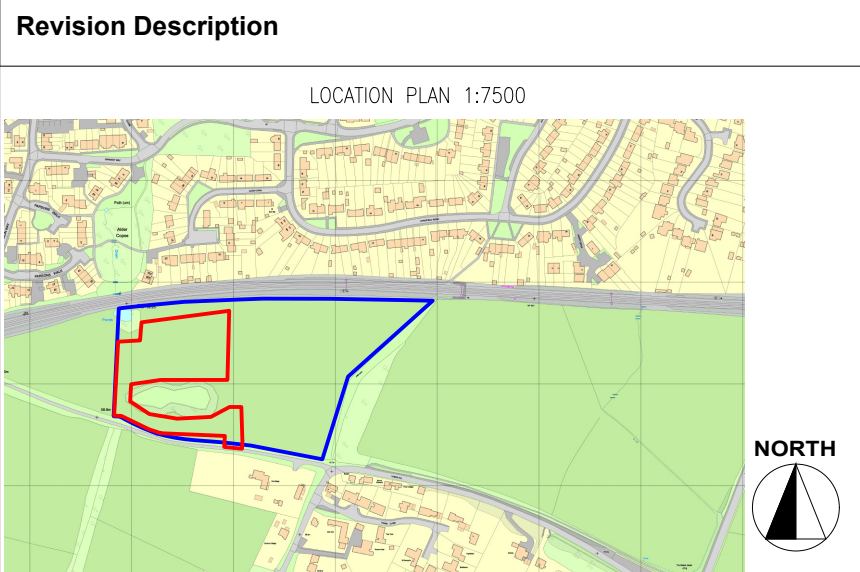

Project:
 Proposed Glamping Site - For Mr Lowe
 Parthings Lane, Tower Hill, Horsham
 RH12 1LD

Drawing Title:
 ROAD AND ACCESS PLAN

Drawing Number:
 240610-01-06

Revision: -

Date: 24.03.2025

Scale: 1:200 @ A1

Drawn By: TA

CAD Dwg File: -

Checked By: ER

Issue Status:
 Full Planning Application