


KEY TO SYMBOLS

 

VISIBILITY SPLAY

Notes:


Parthings Lane is noted to be a 30mph zone and therefore according to the Manual for Streets (MfS) parameters, visibility splays of 43m each way would be required.

From the existing access, these distances can be achieved with the maximum distances to the west believed to be 47m and the maximum distance to the east believed to be 87m.

The existing passing places along the road will allow for the safe passage of vehicles.

Date	Description	Rev	By

Revision Description

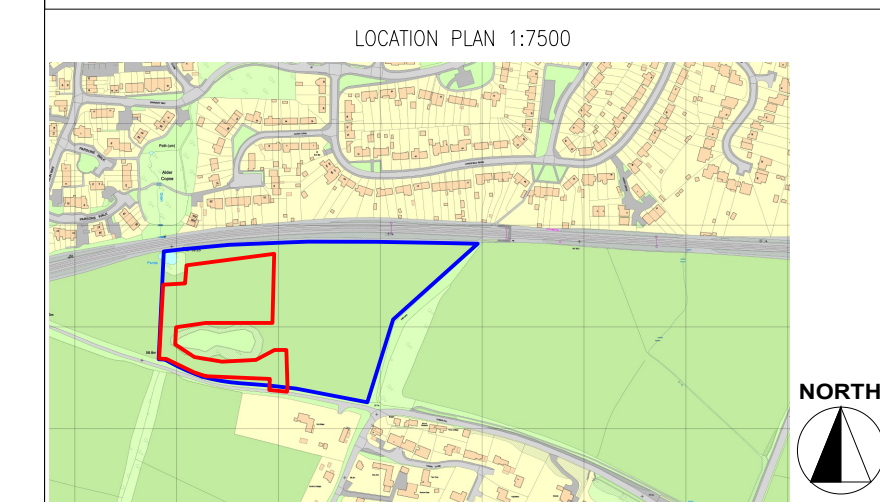


Project:
Proposed Glamping Site - For Mr Lowe
Parthings Lane, Tower Hill, Horsham
RH12 1LD

Drawing Title:
VISIBILITY SPLAY

Drawing Number:
240610-01-10

Revision: -
Date: 24.03.2025
Scale: 1:250 @ A1
Drawn By: TA
CAD Dwg File: -
Checked By: ER

Issue Status:
Full Planning Application

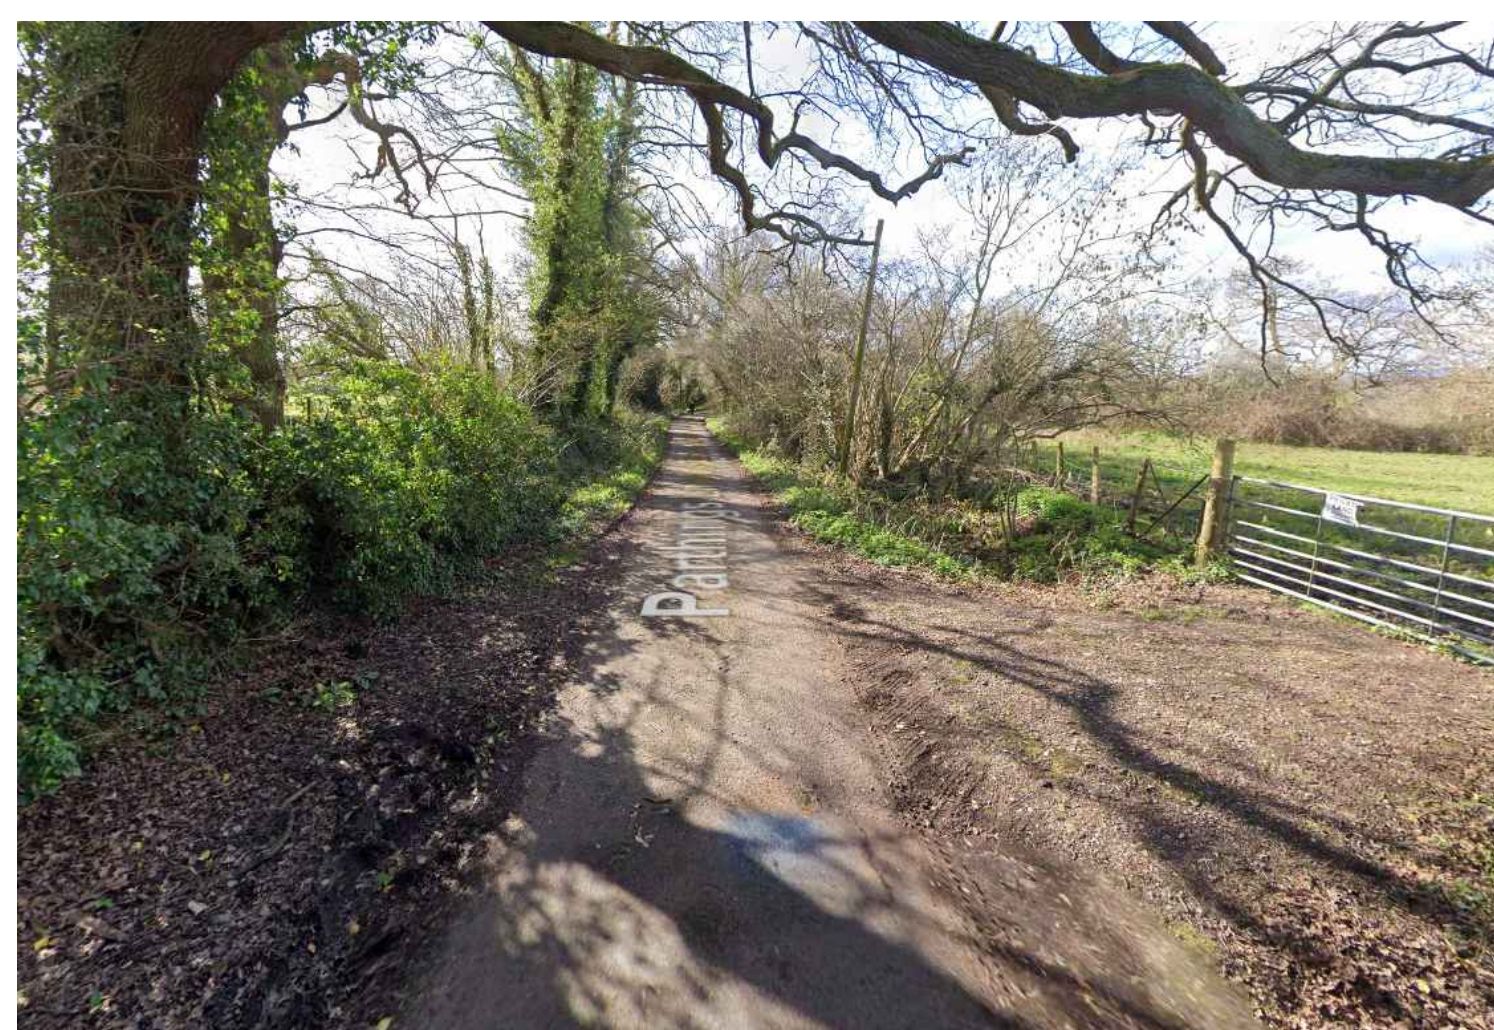

View 1. Existing access point onto Parthings Lane facing west.



View 2. Existing access point onto Parthings Lane facing east.

OWNERSHIP BOUNDARY
SITE BOUNDARY

