




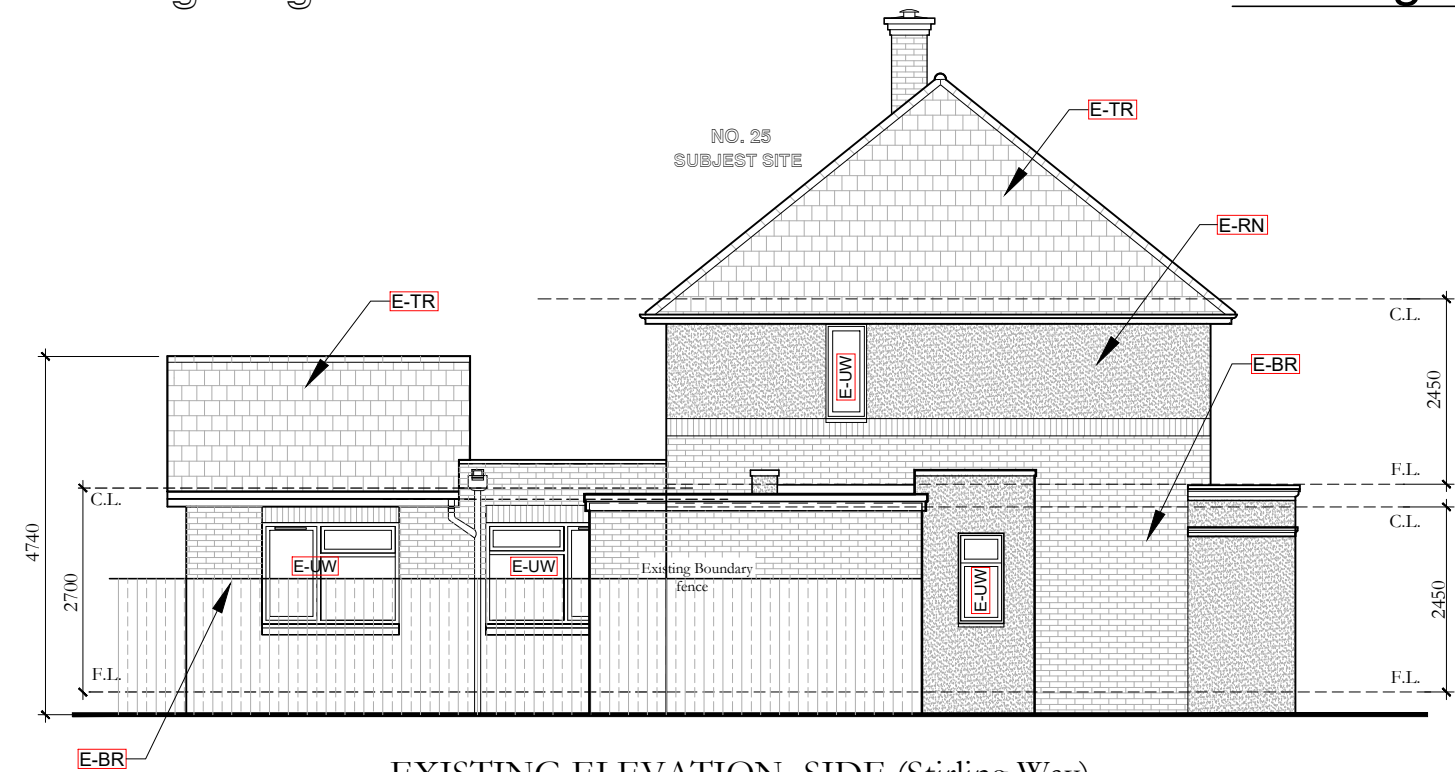


EXISTING ELEVATION- SIDE (Stirling Way)
SCALE 1 : 100 @ A3

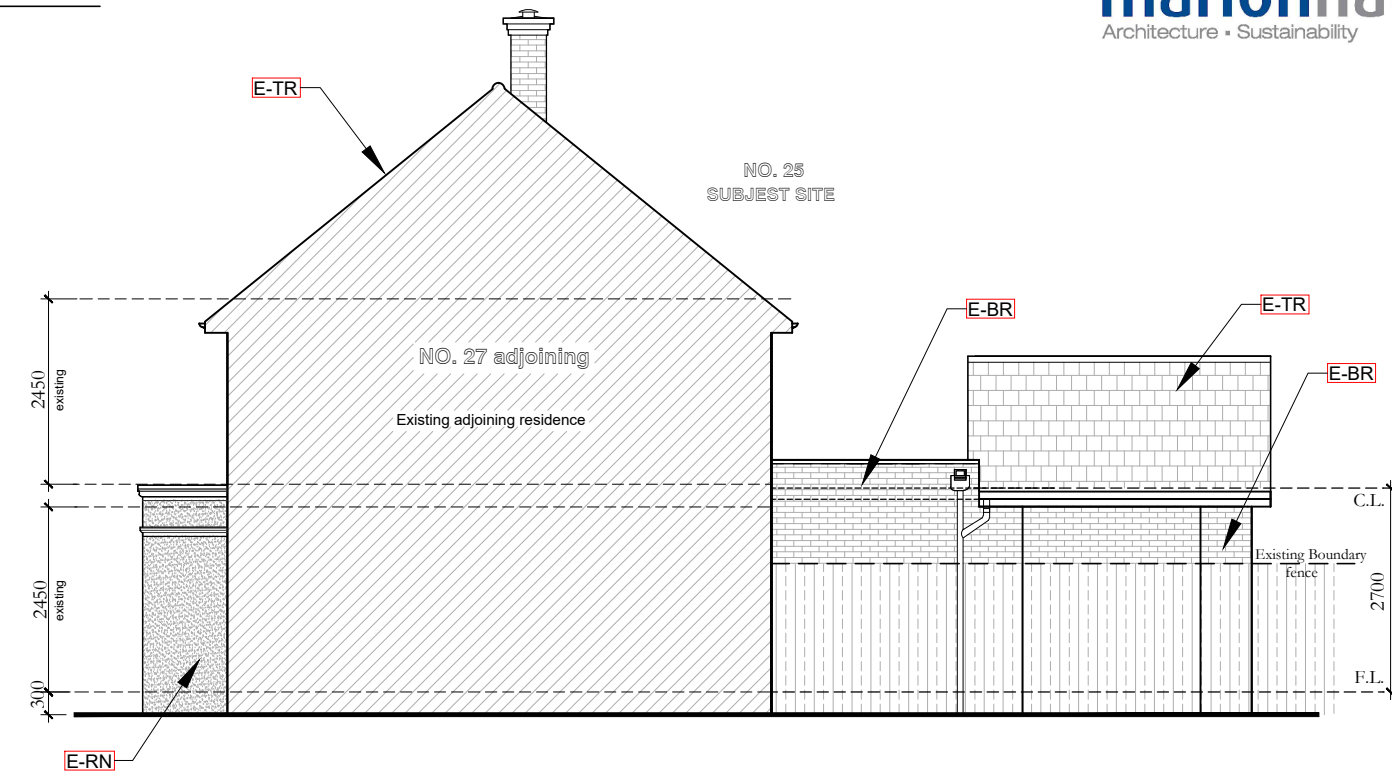

EXISTING ELEVATION- SIDE
SCALE 1 : 100 @ A3

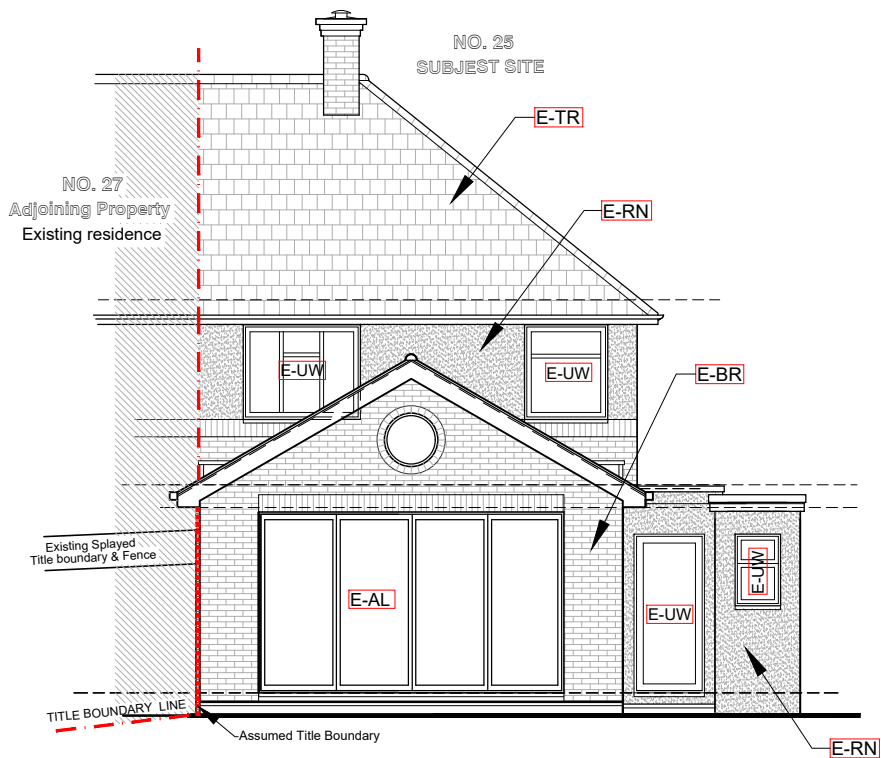

EXISTING ELEVATION- REAR
SCALE 1 : 100 @ A3

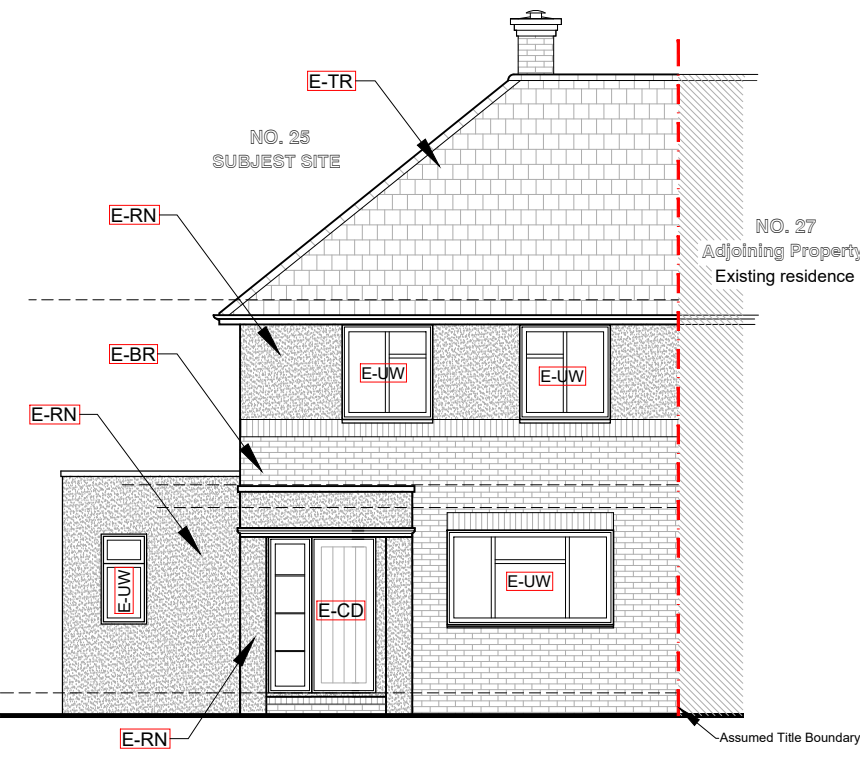

PROPOSED ELEVATION- FRONT
SCALE 1 : 100 @ A3

EXISTING MATERIALS DRAWING LEGEND

- E-BR Existing Face brickwork- Red Multi- Exact make tbc on site
- E-TR Existing Tiled roof- Tuscan-Multi roof tile
- E-RN Existing Render/Painted finish- Warm Grey or similar
- E-UW Existing UPVC Windows & Glass Doors- White Colour
- E-CD Existing Composite Door & Side Light- Dark Grey & White
- E-AL Existing Aluminium framed bi-fold door, dark grey

