
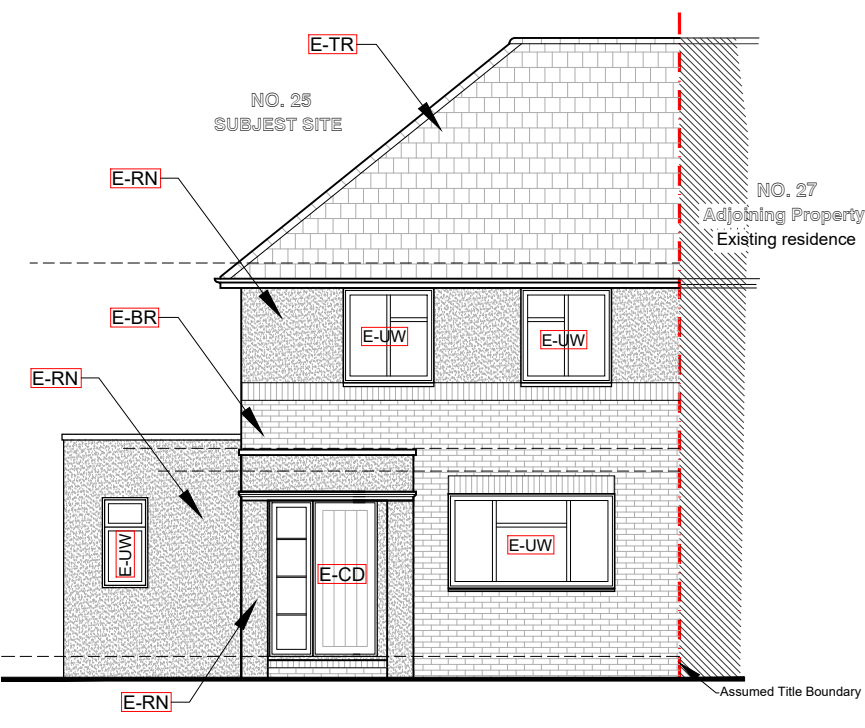
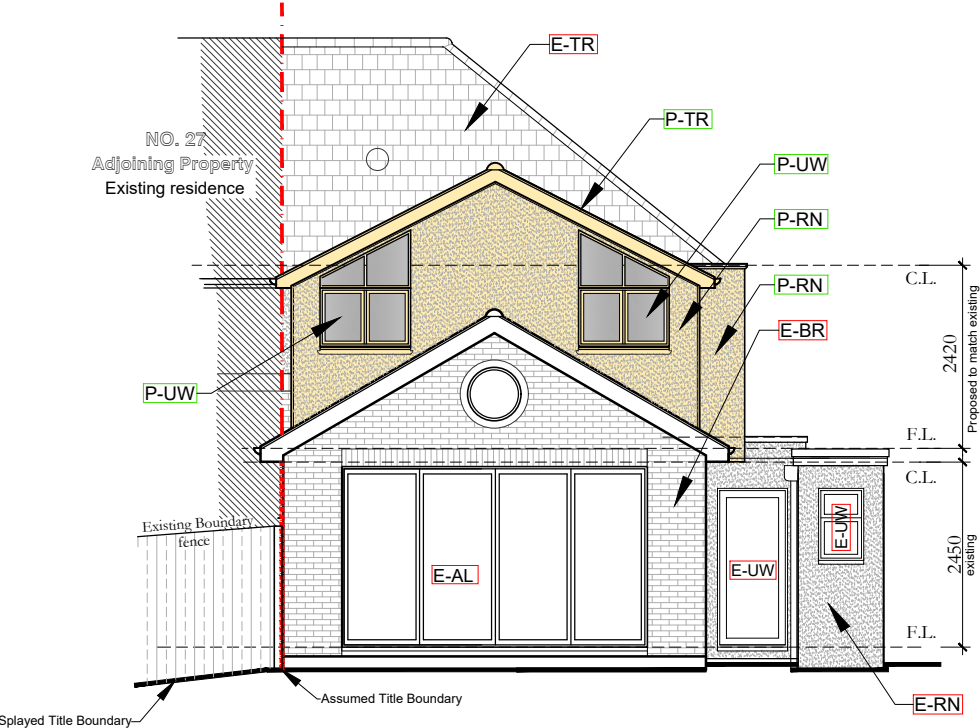
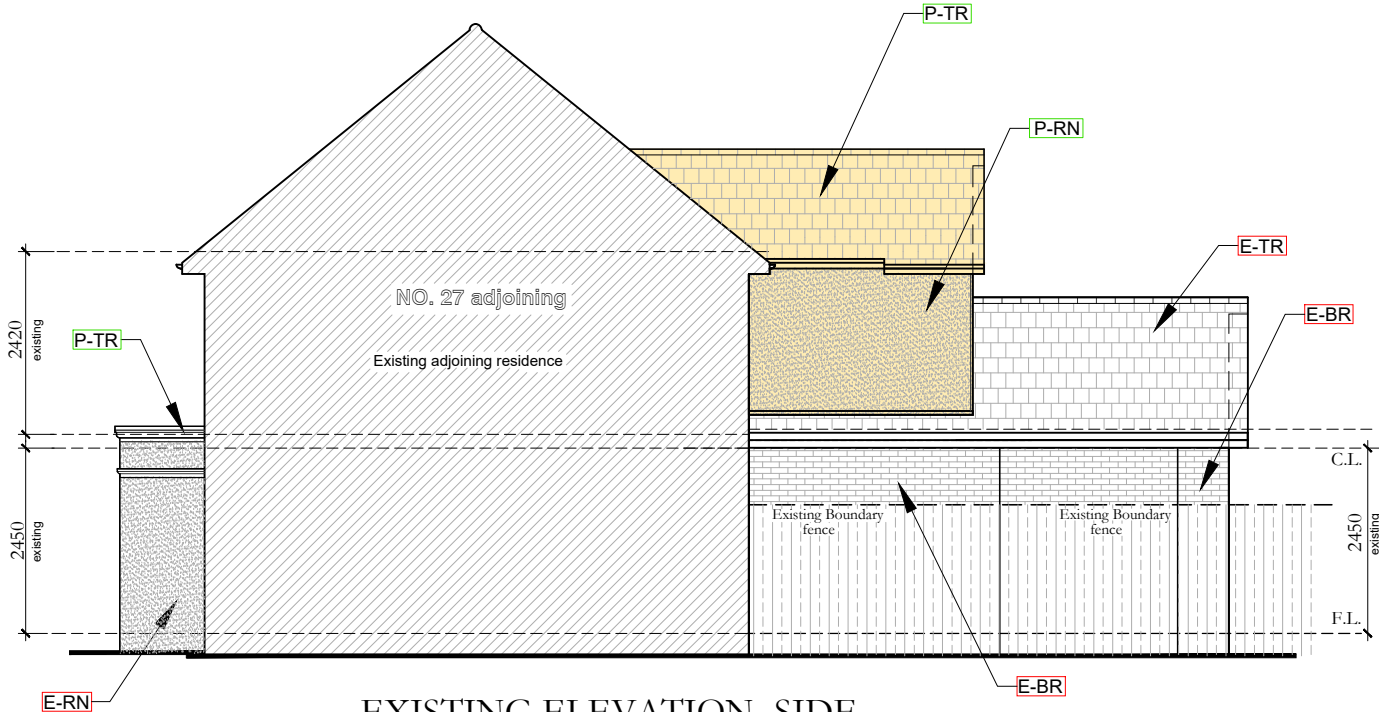


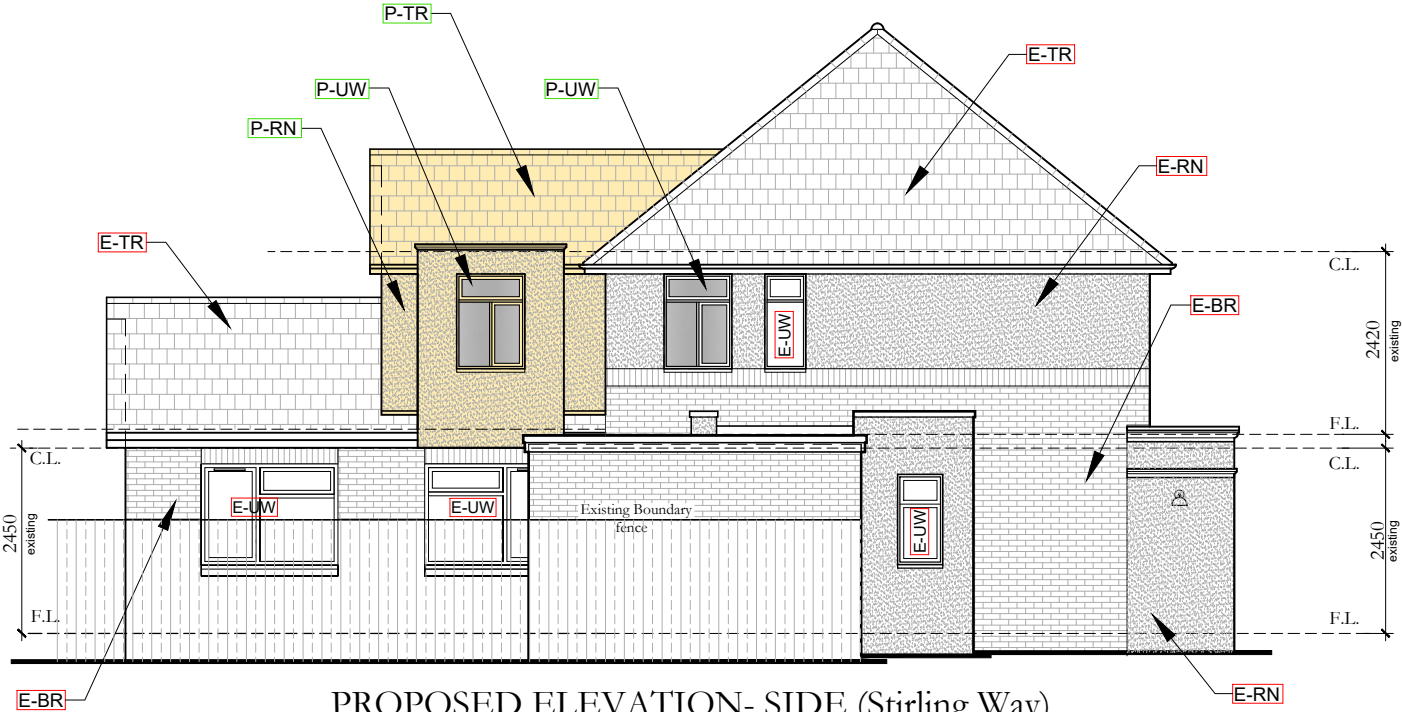

EXISTING MATERIALS DRAWING LEGEND

- E-BR** Existing Face brickwork- Red Multi- Exact make tbc on site
- E-TR** Existing Tiled roof- Tuscan-Multi roof tile
- E-RN** Existing Render/Painted finish- Warm Grey or similar
- E-UW** Existing UPVC Windows & Glass Doors- White Colour
- E-CD** Existing Composite Door & Side Light- Dark Grey & White
- E-AL** Existing Aluminium framed bi-fold door, dark grey

PROPOSED MATERIALS DRAWING LEGEND

- P-TR** Proposed Tiled Roof- to match existing roof tiles.
- P-RN** Proposed Render/Painted finish- Warm Grey to match existing.
- P-UW** Proposed UPVC Windows- Colour to compliment the house.

PROPOSED EXTENSION ZONE HATCHING LEGEND

- Proposed First Floor Extension zone, shown colour Hatched**

