


25 Depot Road, Horsham RH13 5HE

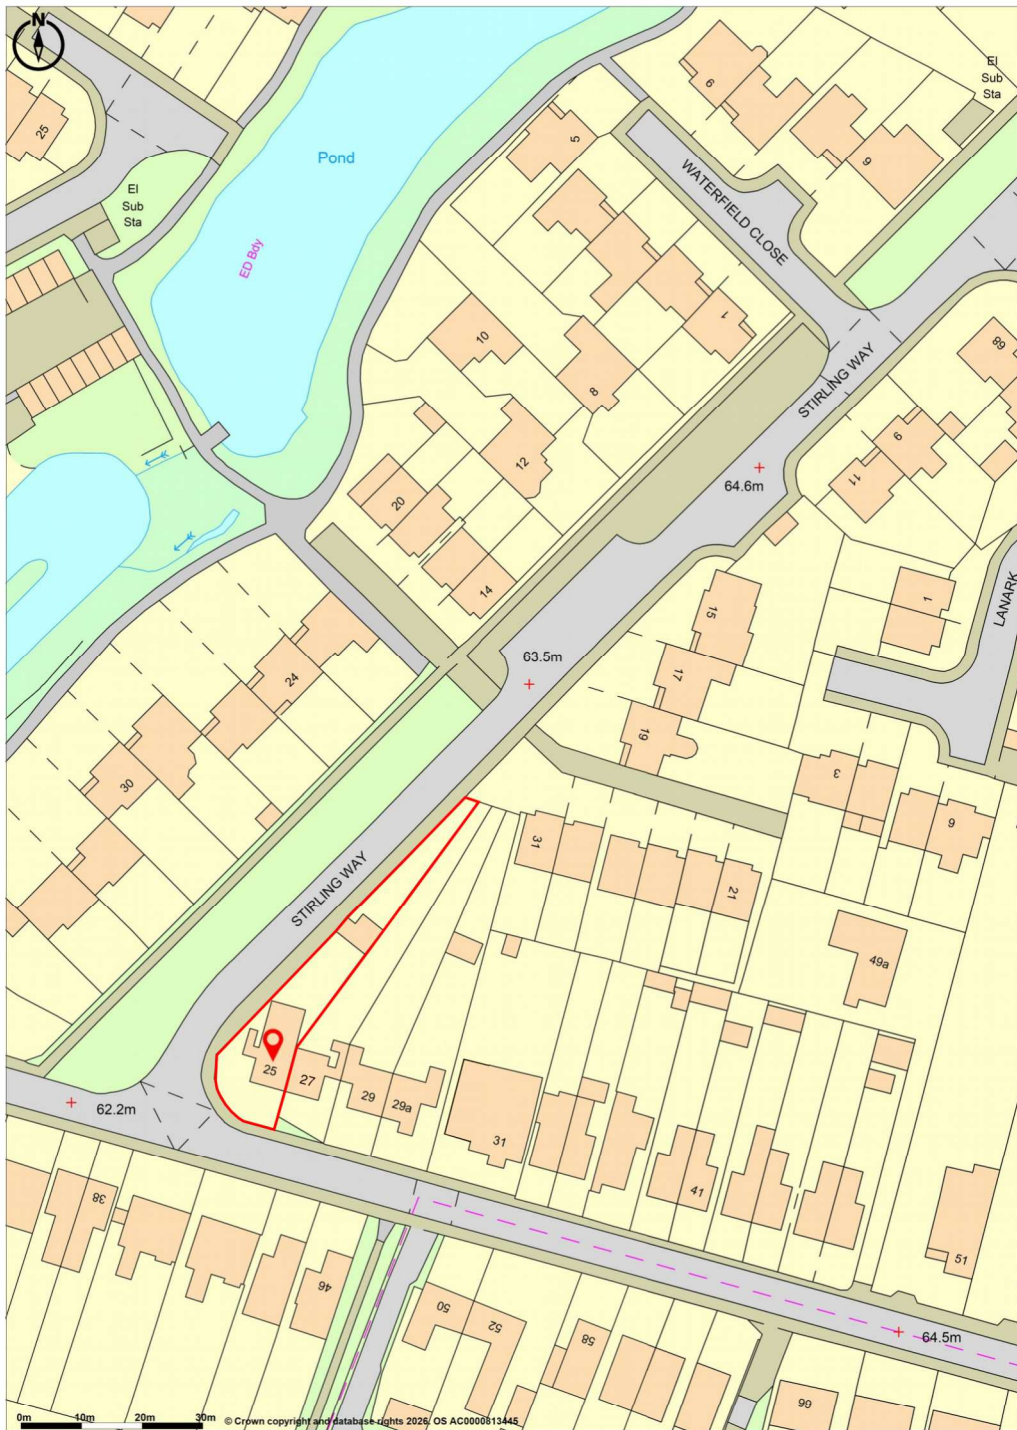

Promap
LANDMARK INFORMATION

© Crown Copyright and database rights 2026. OS AC0000813445
Plotted Scale - 1:1250. Paper Size – A4