

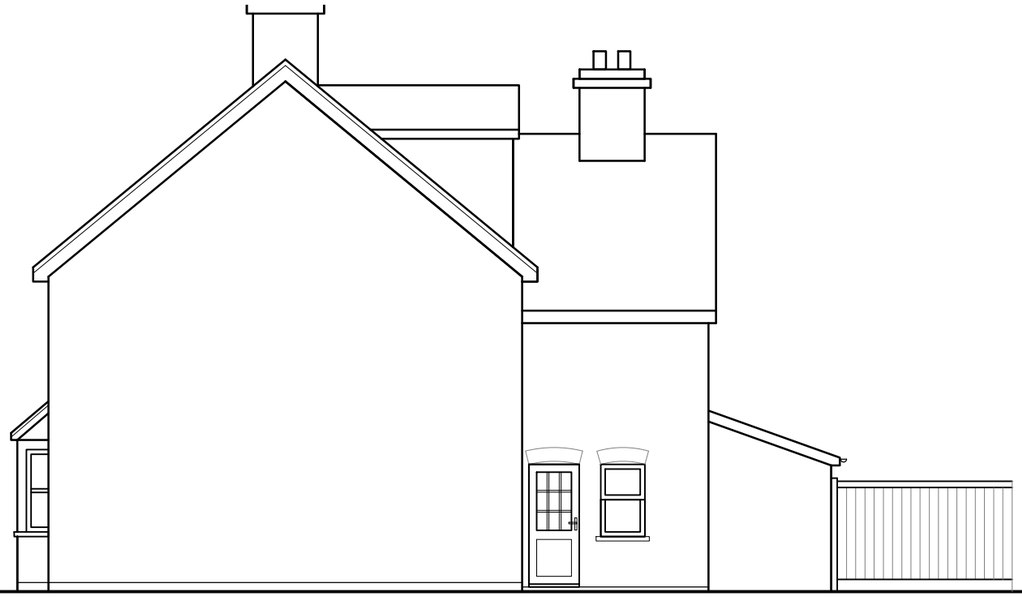



EXISTING SIDE ELEVATION (East)

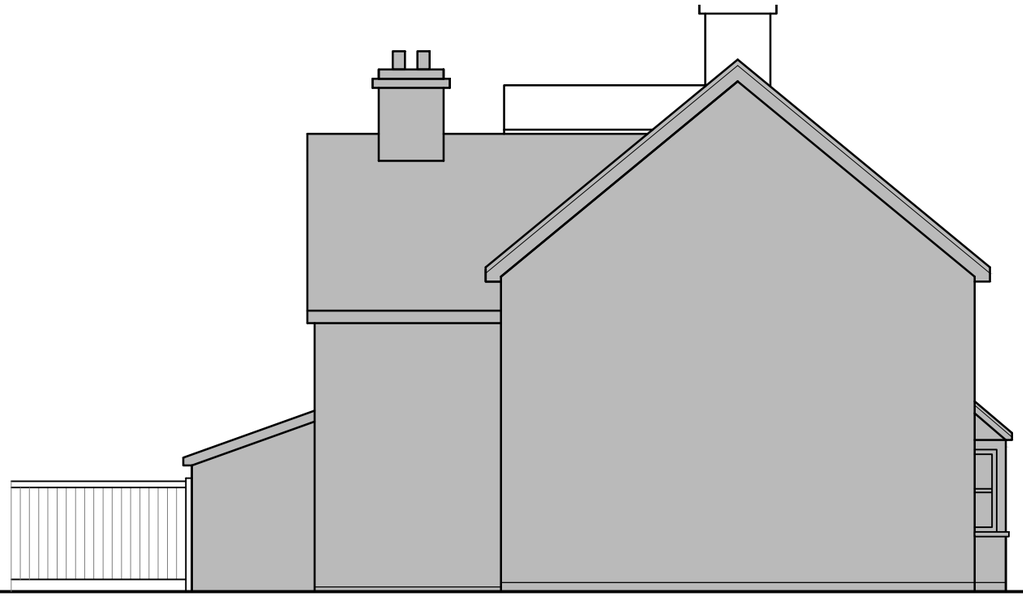

EXISTING SIDE ELEVATION (West)

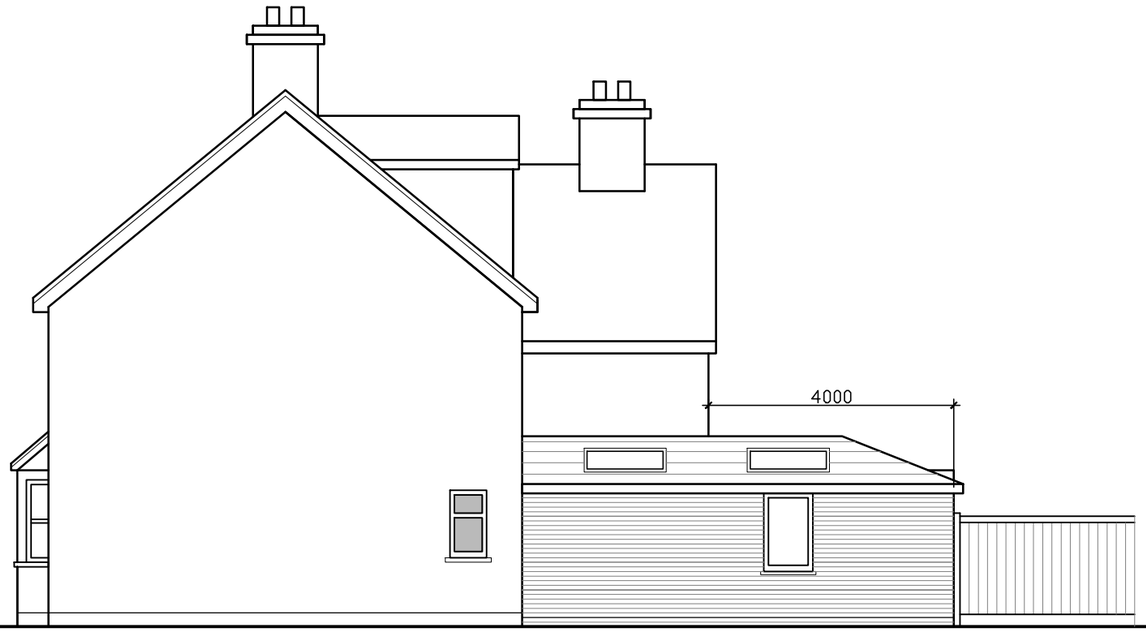

PROPOSED SIDE ELEVATION (East)

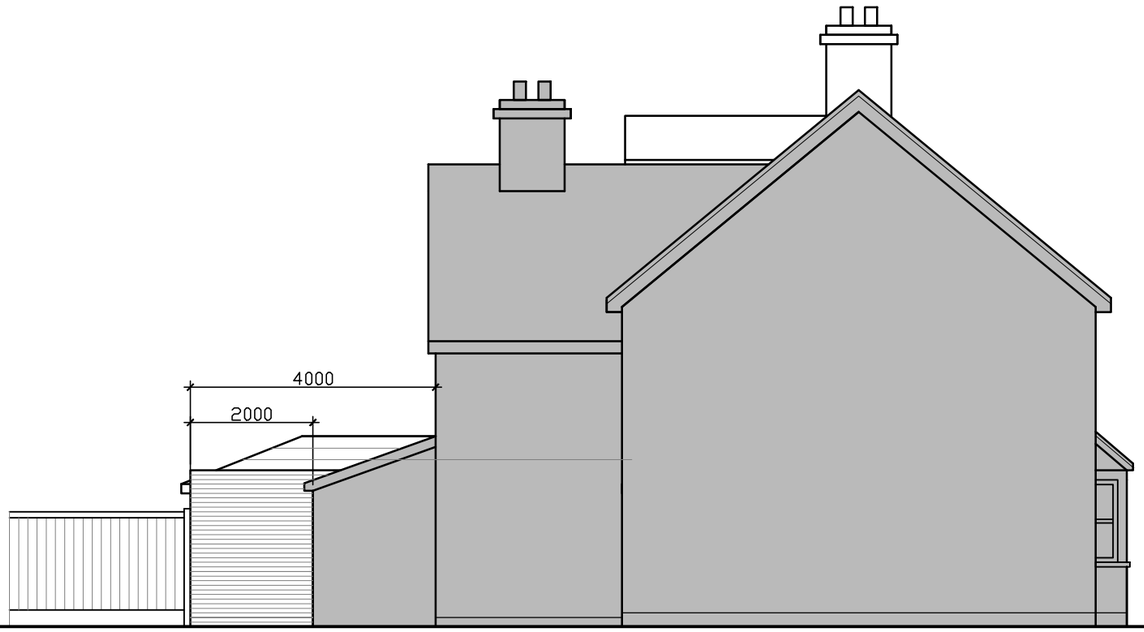

PROPOSED SIDE ELEVATION (West)

0 1 2 3 4 5

SCALE DIMENSION IN METRES

Carmichael Building Design Ltd.
Rosemary Cottage Pound Lane Mannings Heath
Horsham West Sussex RH13 6JL
t: 01403 252794

Client
Mrs Leanne Greene

Project
31 Highlands Road
Horsham
RH13 5LS

Drawing Title
Existing and Proposed
Side Elevations

Sheet size A3
Scale 1:100

Rev– Issued for comments 09.06.2025

Drawing No.
25912

Rev.
–