



SITE LOCATION
(Scale 1:50000)

Ordnance Survey map extract
based upon Landranger map series
with the permission of the controller of
His Majesty's Stationery Office
Licence No. 100024387
Crown copyright.

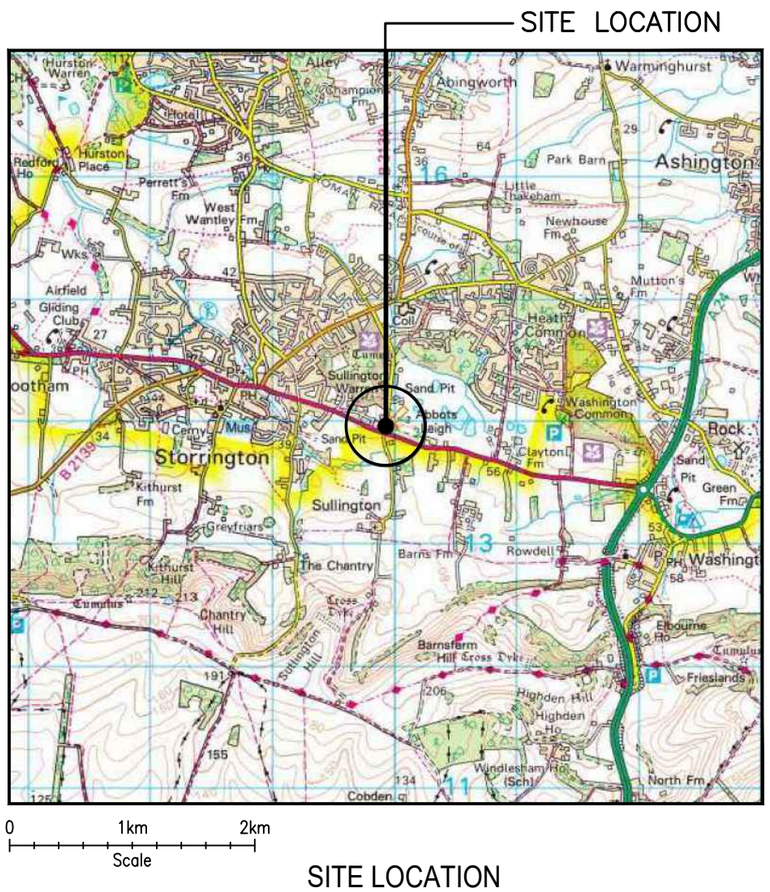

SITE PHOTOGRAPH

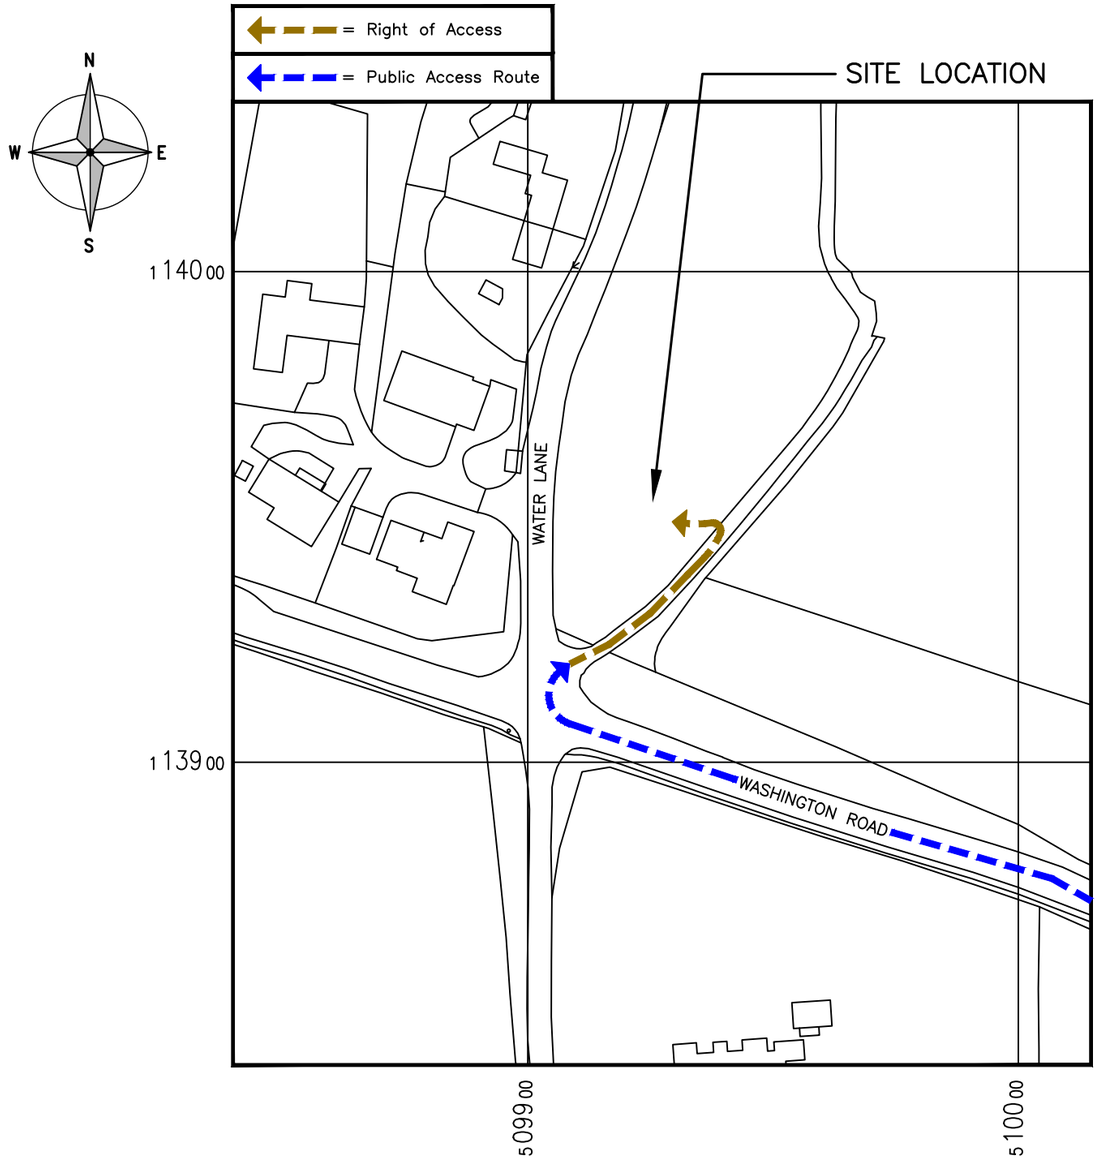

DETAILED SITE LOCATION
(Scale 1:1250)

Based upon Ordnance Survey map extract
with the permission of the Controller of
His Majesty's Stationery Office.
Crown copyright.
Licence No. 100020449

50 0 50 100 150

ORIGINAL SCALE AT A3 – 1:1250 ALL DIMENSIONS IN METRES

ALL DIMENSIONS ARE IN mm UNLESS NOTED OTHERWISE

N.G.R	E: 509924	N: 113948	

SITE DIRECTIONS:
HEADING WEST ON THE M23, CONTINUE ONTO A23, USING THE LEFT HAND LANE TO TAKE THE A272 SLIP TOWARD HAYWARDS HEATH / PETERSFIELD.
AT THE ROUNDABOUT TAKE THE 4TH EXIT ONTO COWFOLD ROAD / A272.
AT THE ROUNDABOUT, TAKE THE 2nd EXIT ONTO THE A272 / A281.
AT THE NEXT ROUNDABOUT TAKE THE 1st EXIT ONTO STATION ROAD / A272.
TURN LEFT ONTO WORTHING ROAD / A24.
AT THE ROUNDABOUT TAKE THE 3rd EXIT ONTO STORRINGTON ROAD / A283.SITE ID LOCATED ON THE RIGHT HAND SIDE BEFORE WATER LANE.

REV	MODIFICATION	BY	CH	DATE
A	PLANNING ISSUE	AR	TC	17/04/25

united living
connected
United Living Connected
4 Clearwater, Lingley Mere Business Park, Lingley Green Avenue,
Great Sankey, Warrington, WA5 3UZ
t. 44 (0)151 420 4128
www.unitedliving.co.uk

cornerstone

Cell Name	Opt.
SULLINGTON	–

Cell ID No			
CSID	– VF	✓ TEF	
111857	–	084323	
Project No.	– TM Cell ID	– N/A	
11185729	–	–	

Site Address / Contact Details

ANGELL SANDS
STORRINGTON
PULBOROUGH
WEST SUSSEX
RH20 4FL


Drawing Title:
SITE LOCATION MAPS

Purpose of issue:	Dwg Rev:
PLANNING	A

Drawing Number:	Pack Issue:
100	A

Surveyed By:	Original Sheet Size:		
PW	A3		
Drawn: AR	Date: 17/04/25	Checked: TC	Date: 17/04/25

SDNT0005 Version 3.0

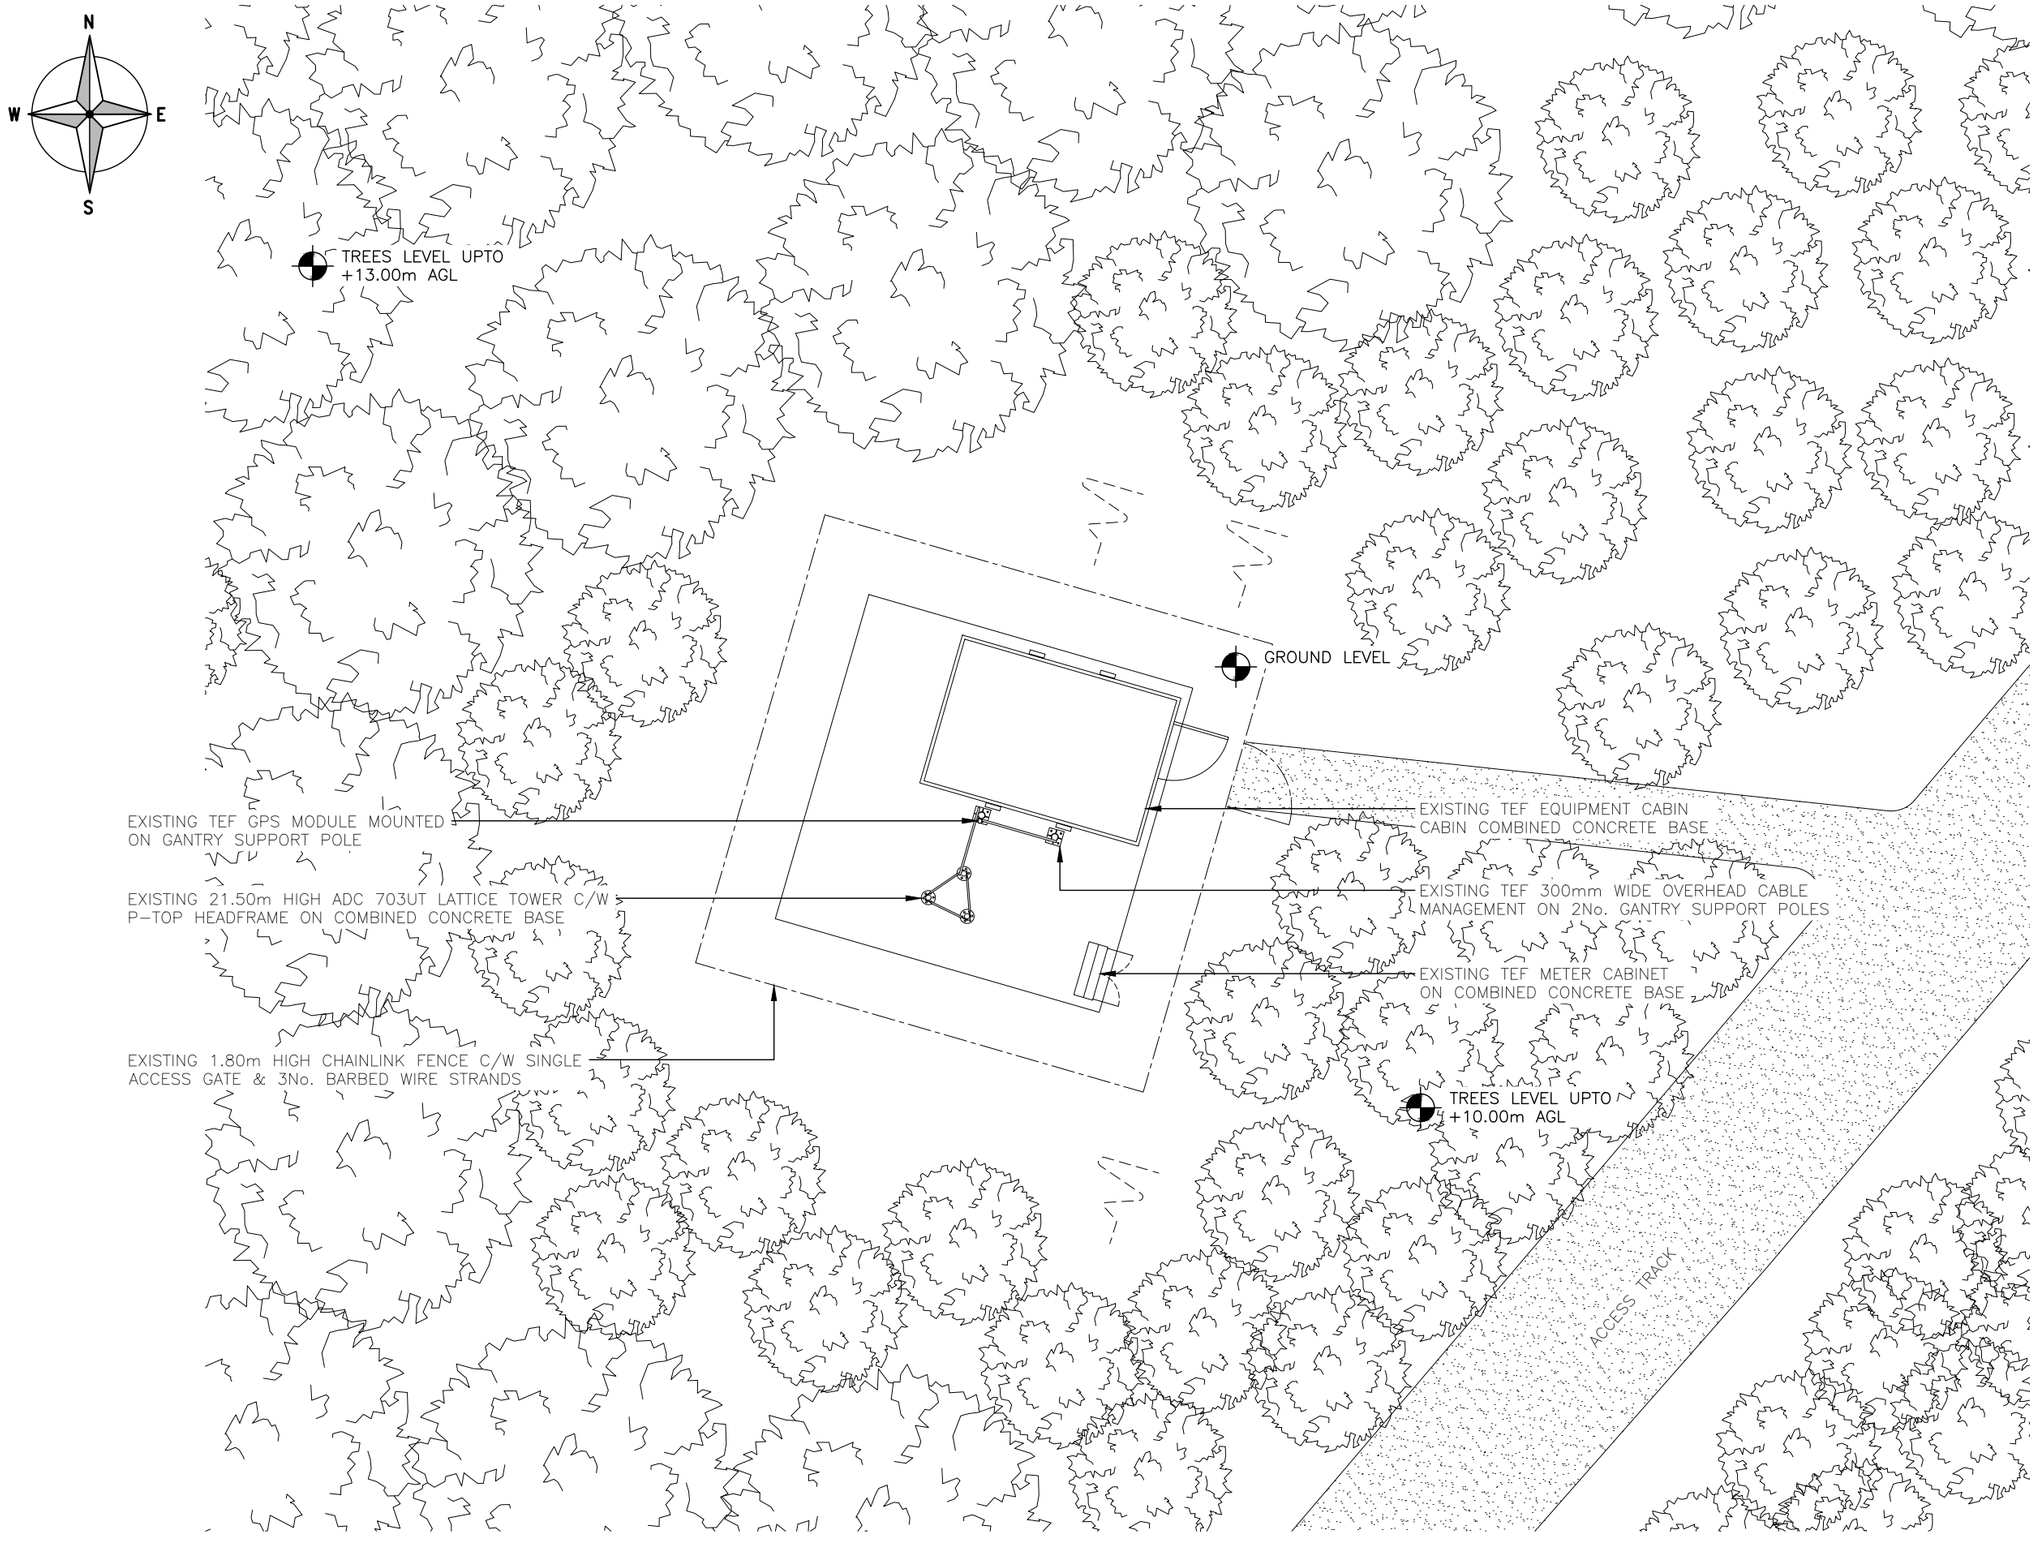

EXISTING SITE PLAN

(1:100)

5000 0 5000 10000

ORIGINAL SCALE AT A3 – 1:100

ALL DIMENSIONS IN MILLIMETRES

ALL DIMENSIONS ARE IN mm UNLESS NOTED OTHERWISE

N.G.R E: 509924 N: 113948

NOTES:

REV				
A	PLANNING ISSUE	AR	TC	17/04/25
REV	MODIFICATION	BY	CH	DATE

united living
connected
United Living Connected
4 Clearwater, Lingley Mere Business Park, Lingley Green Avenue,
Great Sankey, Warrington, WA5 3UZ
t. 44 (0)151 420 4128
www.unitedliving.co.uk

cornerstone

Cell Name	Opt.
SULLINGTON	–

Cell ID No

CSID	– VF	✓ TEF
111857	–	084323
Project No.	– TM Cell ID	– N/A
11185729	–	–


Site Address / Contact Details

ANGELL SANDS
STORRINGTON
PULBOROUGH
WEST SUSSEX
RH20 4FL

Drawing Title: EXISTING SITE PLAN

Purpose of issue:	Dwg Rev:
PLANNING	A

Drawing Number:				
200				A
Surveyed By: PW		Original Sheet Size: A3		Pack Issue:
Drawn: AR	Date: 17/04/25	Checked: TC	Date: 17/04/25	A

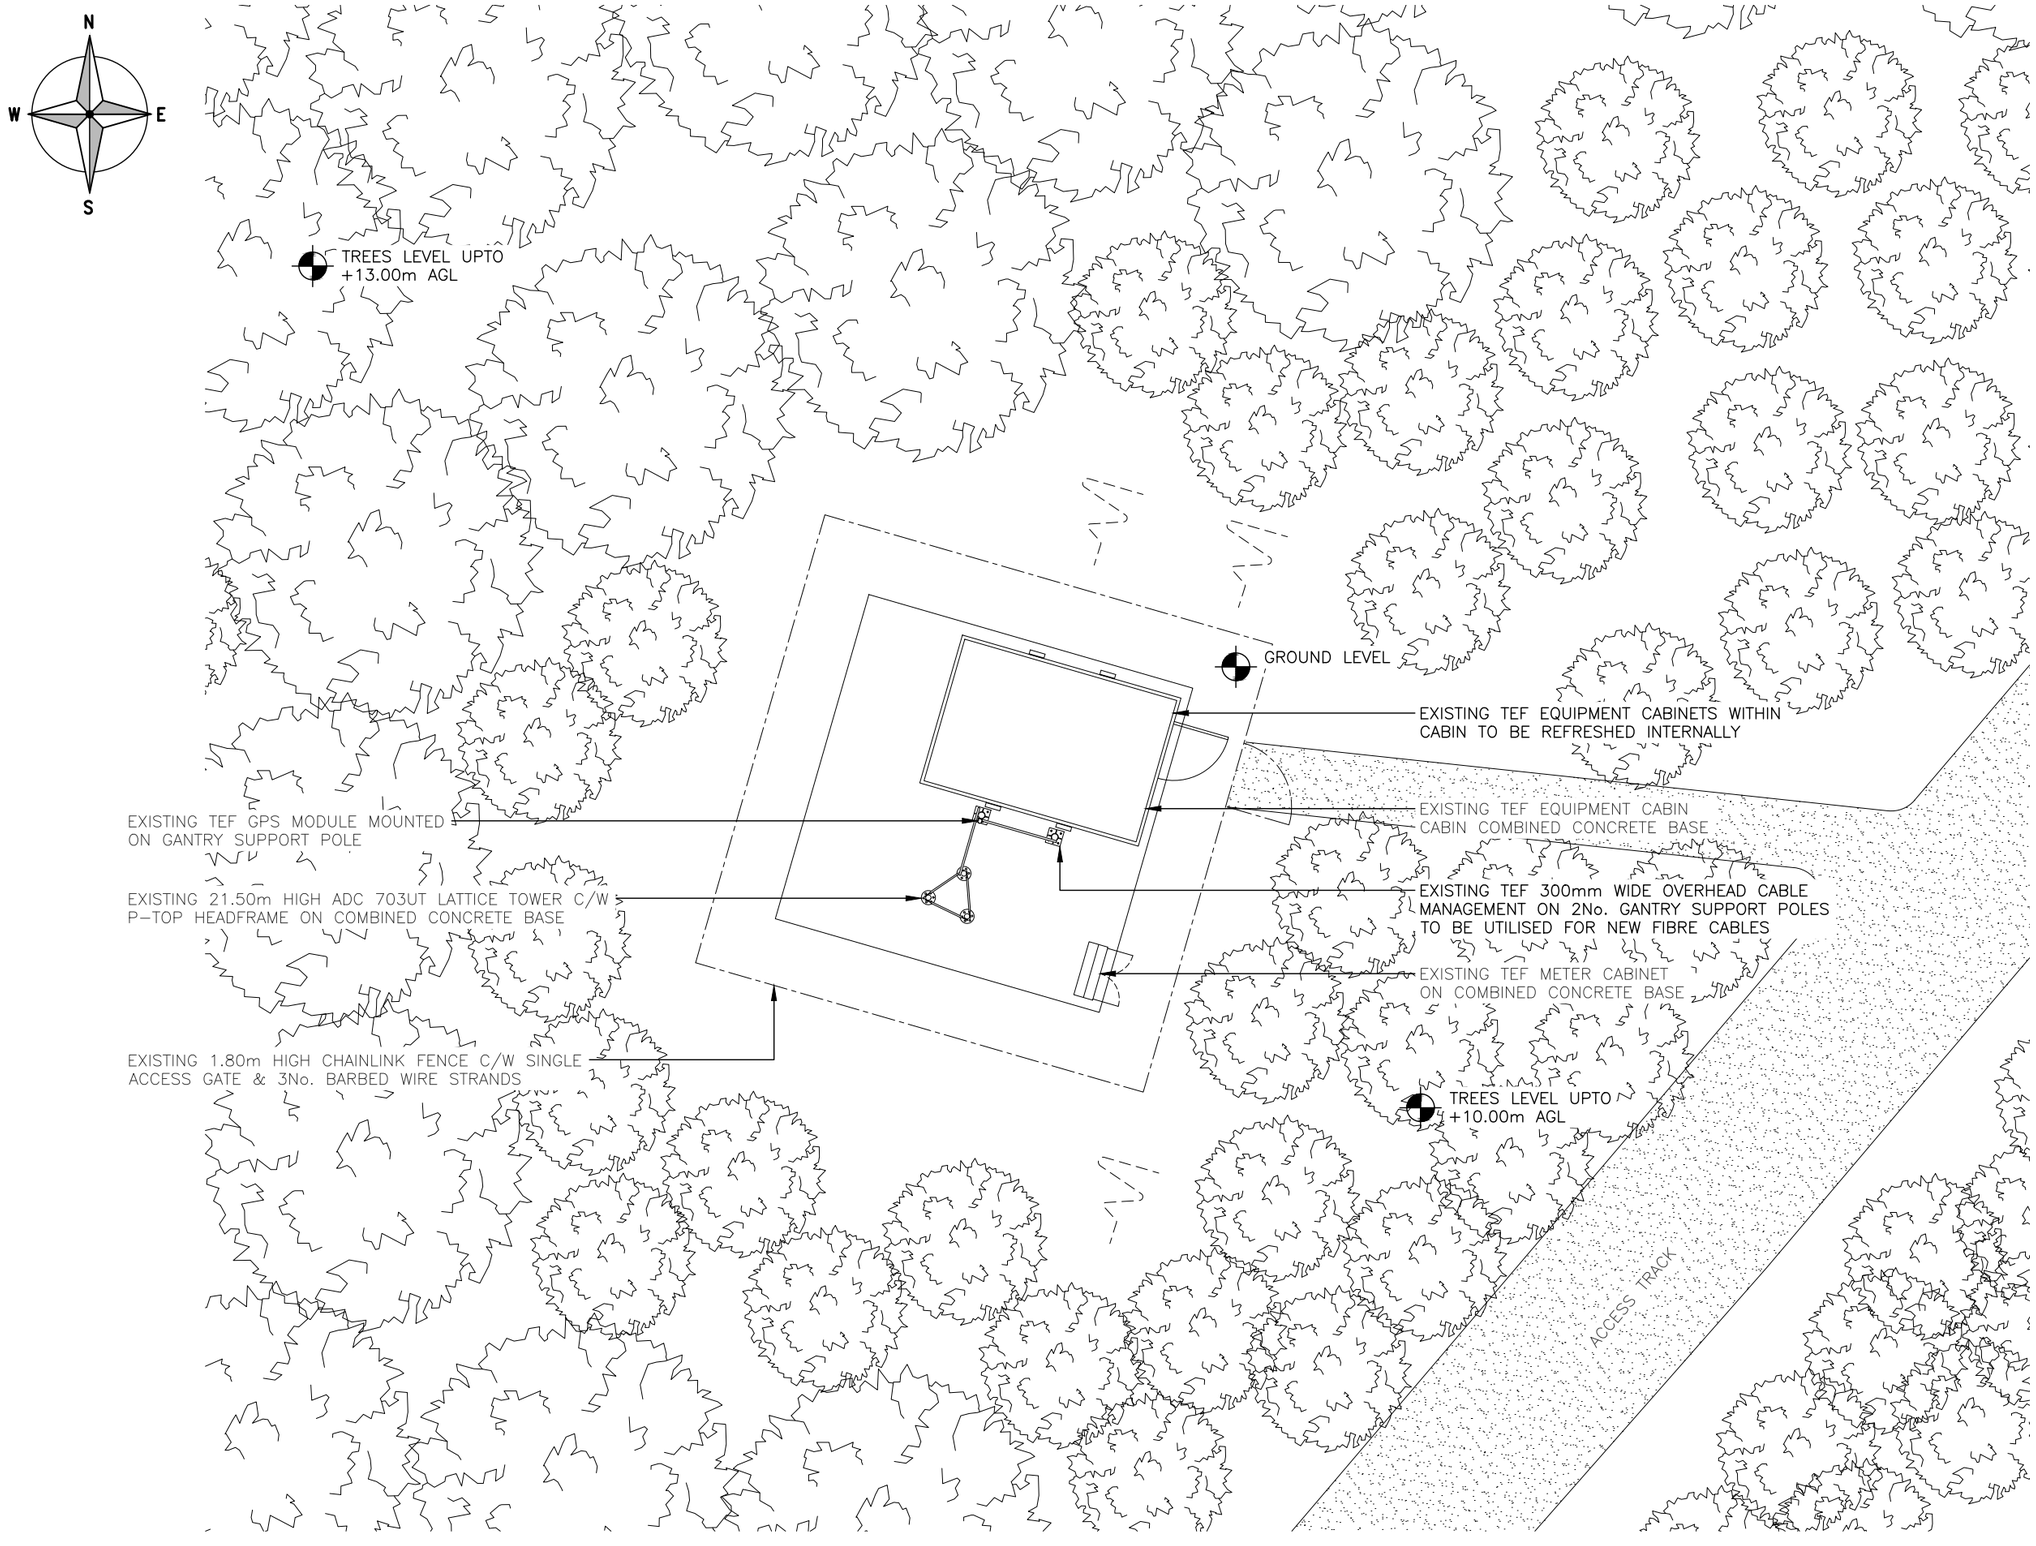

PROPOSED SITE PLAN

(1:100)

5000 0 5000 10000

ORIGINAL SCALE AT A3 – 1:100

ALL DIMENSIONS IN MILLIMETRES

ALL DIMENSIONS ARE IN mm UNLESS NOTED OTHERWISE

N.G.R E: 509924 N: 113948

NOTES:

REV	MODIFICATION	BY	CH	DATE
A	PLANNING ISSUE	AR	TC	17/04/25

united living
connected
United Living Connected
4 Clearwater, Lingley Mere Business Park, Lingley Green Avenue,
Great Sankey, Warrington, WA5 3UZ
t. 44 (0)151 420 4128
www.unitedliving.co.uk

cornerstone

Cell Name	Opt.
SULLINGTON	–

Cell ID No

CSID	– VF	✓ TEF
111857	–	084323
Project No.	– TM Cell ID	– N/A
11185729	–	–

Site Address / Contact Details


ANGELL SANDS
STORRINGTON
PULBOROUGH
WEST SUSSEX
RH20 4FL

Drawing Title: PROPOSED SITE PLAN

Purpose of issue:	Dwg Rev:
PLANNING	A

Drawing Number:	Original Sheet Size:	Pack Issue:
201	A3	A

Surveyed By:		Drawn:	Date:	Checked:	Date:
PW		AR	17/04/25	TC	17/04/25

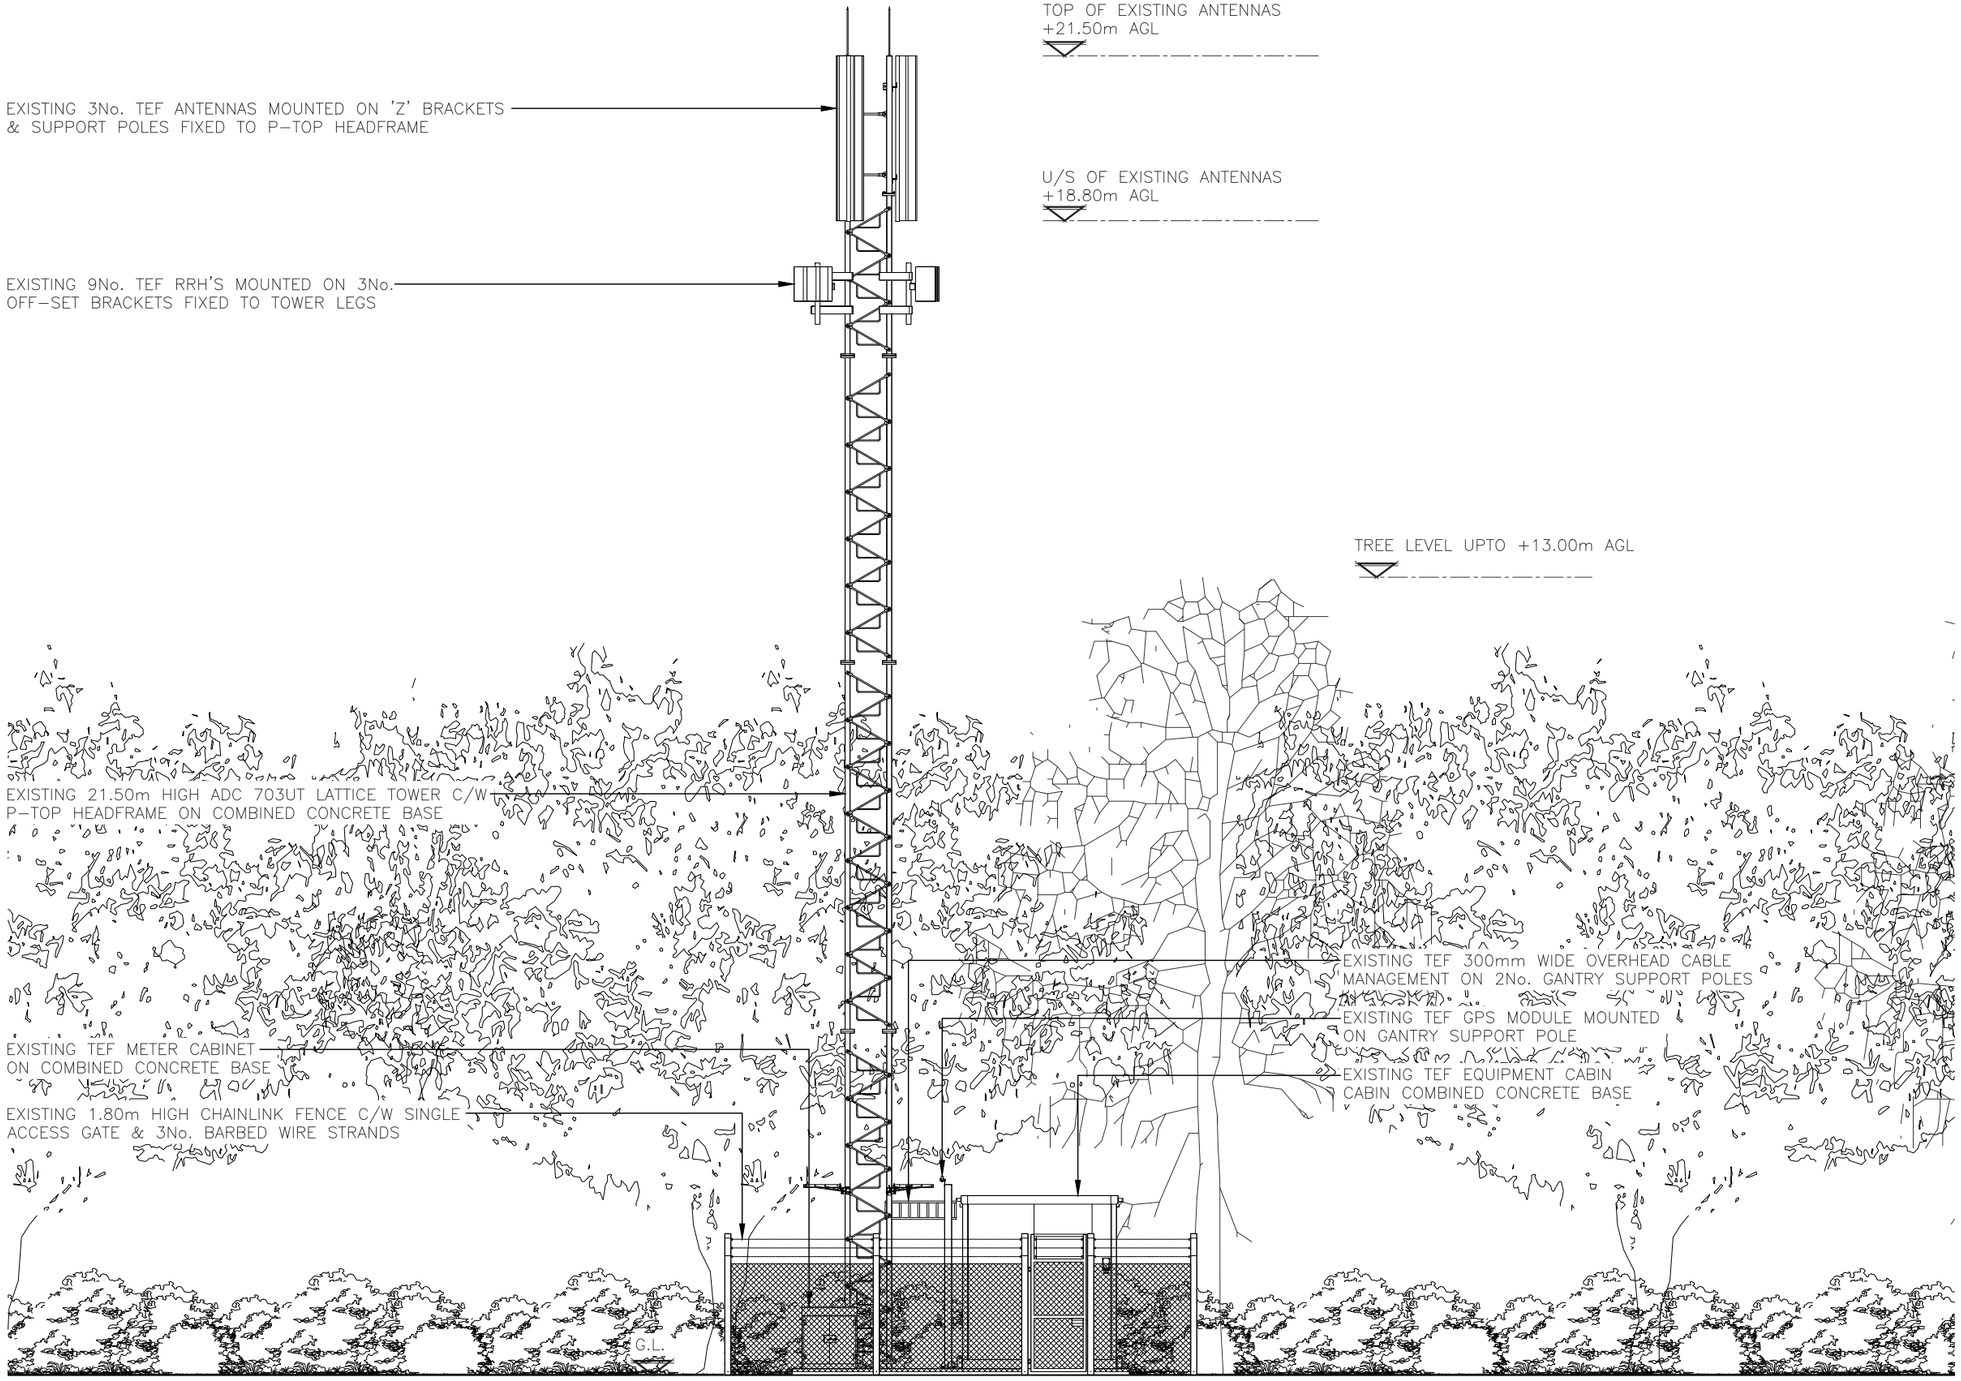

EXISTING EAST ELEVATION

(1:100)

5000 0 5000 10000

ORIGINAL SCALE AT A3 – 1:100

ALL DIMENSIONS IN MILLIMETRES

ALL DIMENSIONS ARE IN mm UNLESS NOTED OTHERWISE

N.G.R E: 509924 N: 113948

NOTES:

REV	MODIFICATION	BY	CH	DATE
A	PLANNING ISSUE	AR	TC	17/04/25

united living connected

United Living Connected
4 Clearwater, Lingley Mere Business Park, Lingley Green Avenue,
Great Sankey, Warrington, WA5 3UZ
t. 44 (0)151 420 4128
www.unitedliving.co.uk

cornerstone

Cell Name	Opt.
SULLINGTON	–

Cell ID No

CSID	– VF	✓ TEF
111857	–	084323
Project No.	– TM Cell ID	– N/A
11185729	–	–

Site Address / Contact Details


ANGELL SANDS
STORRINGTON
PULBOROUGH
WEST SUSSEX
RH20 4FL

Drawing Title: EXISTING ELEVATION

Purpose of issue:	Dwg Rev:
PLANNING	A

Drawing Number:	Original Sheet Size:	Pack Issue:
300	A3	A

Surveyed By:	Drawn:	Date:	Checked:	Date:
PW	AR	17/04/25	TC	17/04/25

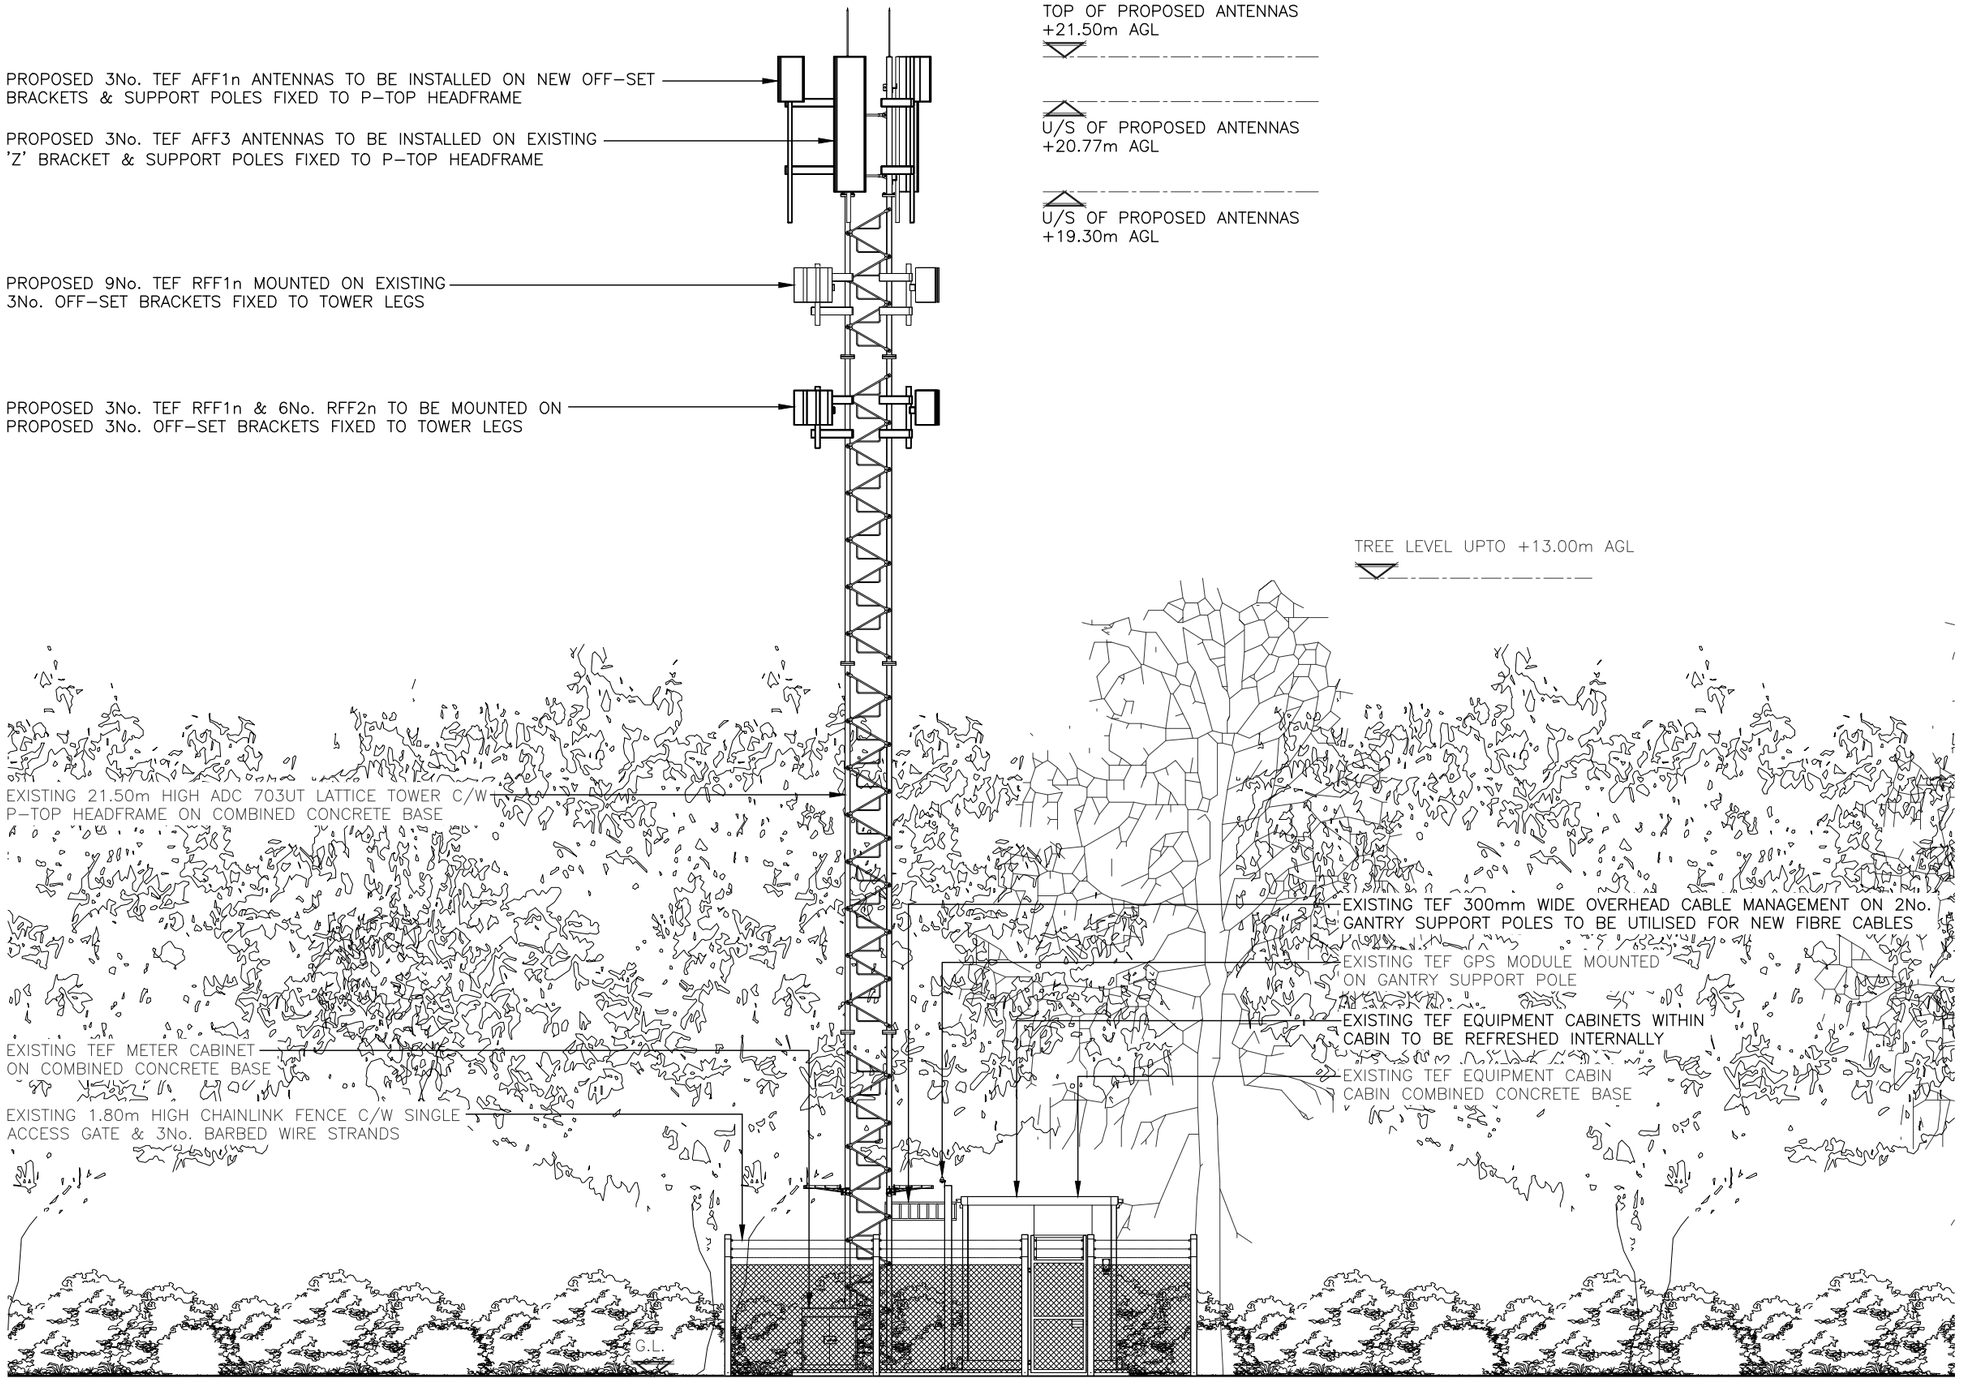

PROPOSED EAST ELEVATION

(1:100)

5000 0 5000 10000

ORIGINAL SCALE AT A3 – 1:100

ALL DIMENSIONS IN MILLIMETRES

ALL DIMENSIONS ARE IN mm UNLESS NOTED OTHERWISE

N.G.R E: 509924 N: 113948

NOTES:

REV		BY	CH	DATE
A	PLANNING ISSUE	AR	TC	17/04/25

united living connected

United Living Connected
4 Clearwater, Lingley Mere Business Park, Lingley Green Avenue,
Great Sankey, Warrington, WA5 3UZ
t. 44 (0)151 420 4128
www.unitedliving.co.uk

cornerstone

Cell Name	Opt.
SULLINGTON	–

Cell ID No

CSID	– VF	✓ TEF
111857	–	084323
Project No.	– TM Cell ID	– N/A
11185729	–	–

Site Address / Contact Details

ANGELL SANDS
STORRINGTON
PULBOROUGH
WEST SUSSEX
RH20 4FL

Drawing Title: PROPOSED ELEVATION

Purpose of issue:	Dwg Rev:
PLANNING	A

Drawing Number:			Pack Issue:
301			A
Surveyed By: PW		Original Sheet Size: A3	
Drawn: AR	Date: 17/04/25	Checked: TC	Date: 17/04/25