

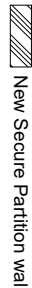
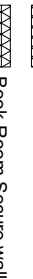
Branding: Signage

Blade Signage (Standard)

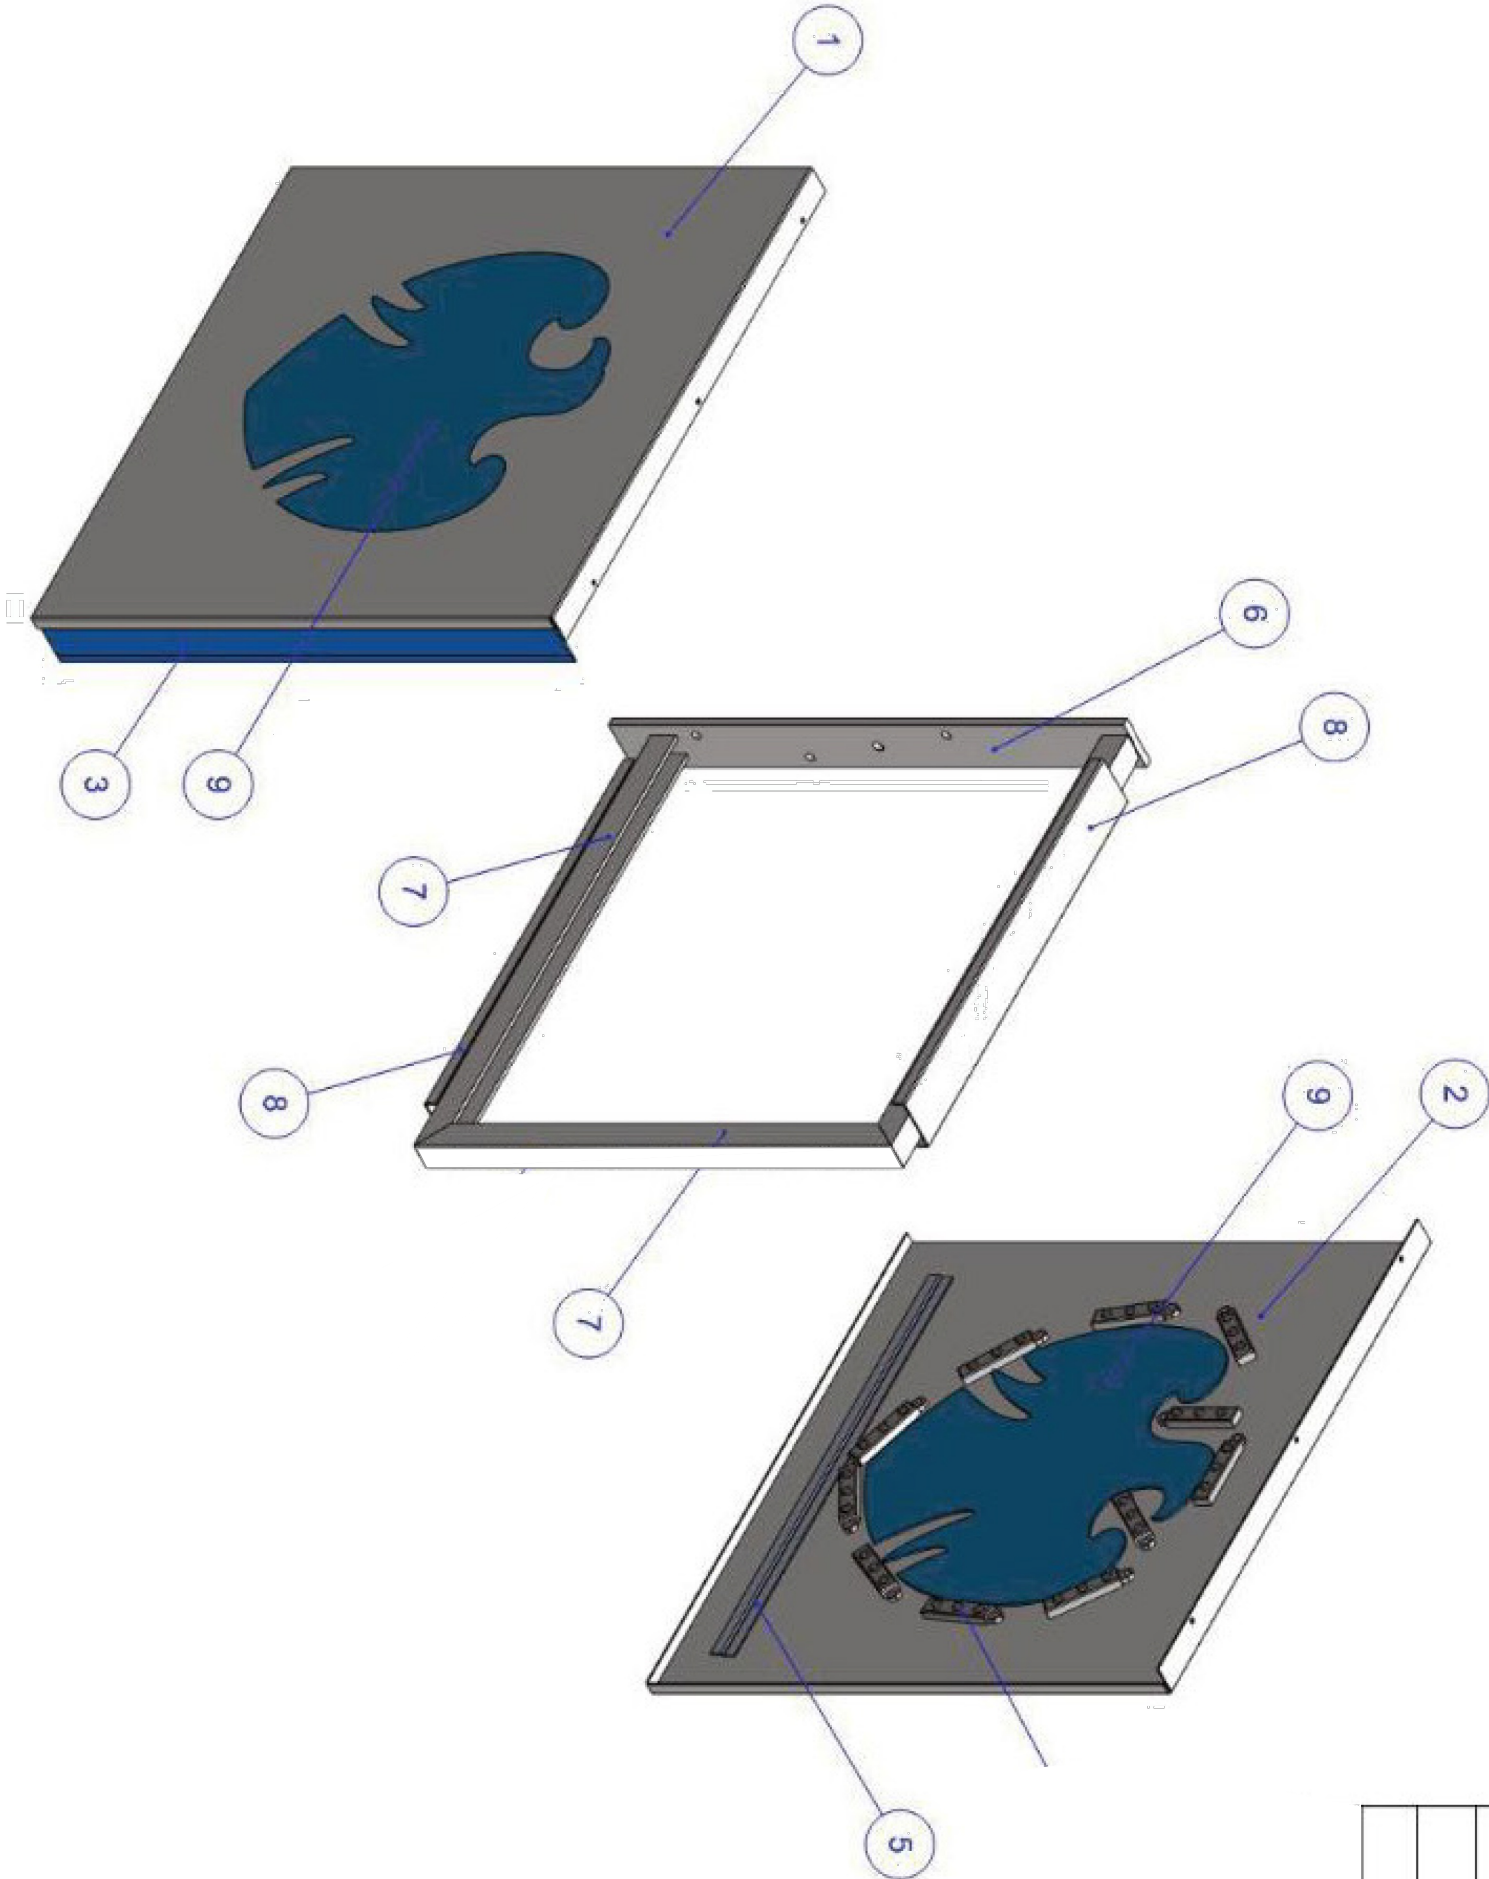
STATUTORY STATUS	
LISTED	NO
CONSERVATION	YES

NOTE
This drawing has been prepared from historical information that cannot be guaranteed accurate.
Responsibility is not accepted for errors made by others in scaling from this drawing. All construction information should be taken from figured dimensions only. All dimensions should be checked on site prior to the manufacture of any components. No services should pass through or over the Boxes & Parcels room. No sprinklers to be located in the Corridor Room

HATCHING

-  New Secure Partition wall
-  Area not in scope
-  Book Room Secure wall
-  Existing Partition wall
-  Structural wall

ITEM NO.	PART NUMBER	QTY.
1	P01 - Face Panel	1
2	P02 - Face Panel Rear	1
3	P03A - Pushed Thru Front Acrylic	1
4	P03B - Pushed Thru Front Acrylic	1
5	P04 Mounting Joggle	2
6	Barclays - C80674 - Wall Plate	1
7	Barclays - C80674 - Extruded Frame	1
8	Barclays - C80674 - Frame Spacers	2
9	Barclays - C80674 - Face Eagle	2



NOTE:

5No. Fixings must be used.
Fixing bolts or screws to be utilised into a suitable substrate.
Any packer or pattress to be fixed back to the building fabric with similar methodology
sure the sign complies with any potential extreme wind loading forces.
Fixing methodology to be approved by the Principle Designer on every project.

CONSENTS

CONFIDENTIAL



Boleyn House,
St Augustine's Business Park,
Whitstable
CT15 2QJ
Tel: 01227 281 000
info@morrisandspottiswood.co.uk

COLCHESTER

10A & 10B CULVER ST WEST
COLCHESTER
CO1 1WF
PIM No.

Drawing Title

PROJECTING SIGN
STANDARD DETAIL 1
BARCLAYS ACQUISITION 2025

Branch Sort Code	Branch ID	Supplier Project No
20-22-67	00	RMWBS10148
Scale	Drawn	Checked
NTS@A2	JNA	-
Date	26/01/2026	Revision
Dwg No	RMWBS10148_D01	1
Architectural Practice: MORRIS & SPOTTISWOOD		