

+W West (Front) Elevation 1:100

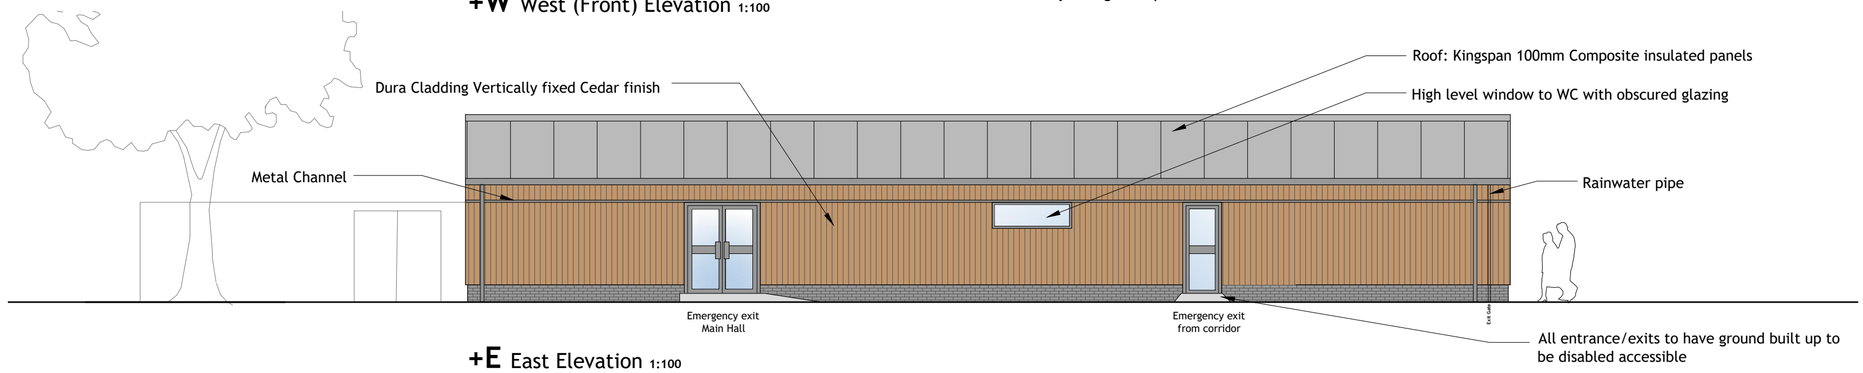

+E East Elevation 1:100



+N North Elevation 1:100

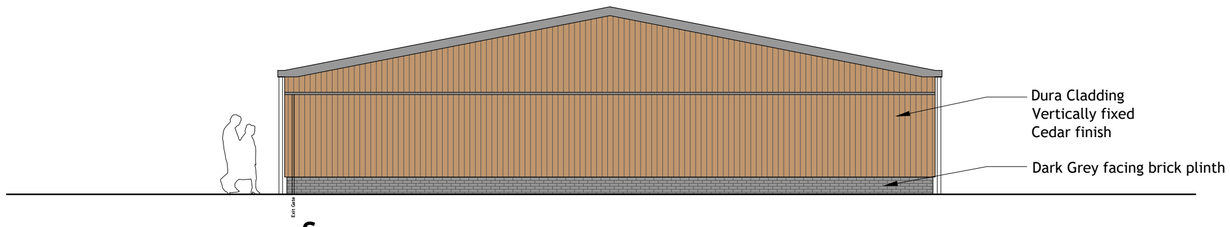

+S South Elevation 1:100

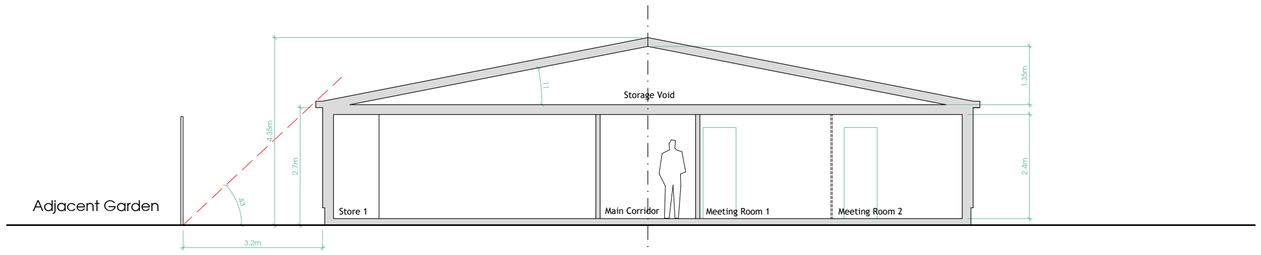

+AA Proposed Section 1:100

PLATFORM 3
SURVEY - DESIGN - VISUALISE

Printing Notes - This document is A4 Size
To print this document accurately to the intended scale, ensure that print settings are set to 'Actual Size' or 'No scaling'. **Do not print 'Fit to page'**

A2 page

Scale in Metres 1:100 @ **A2**

0 1 2 3 4 5 6 7 8 9 10

henfield scout community centre

title: Proposed Elevations

address: Henfield Scout Community Centre, Cragitts Lane, Henfield

client: The Clarkes Mead Trust

date: Dec 2022

drg. no.: 724-22

scale: As shown

revision: G

©copyright of PLATFORM 3- 2022