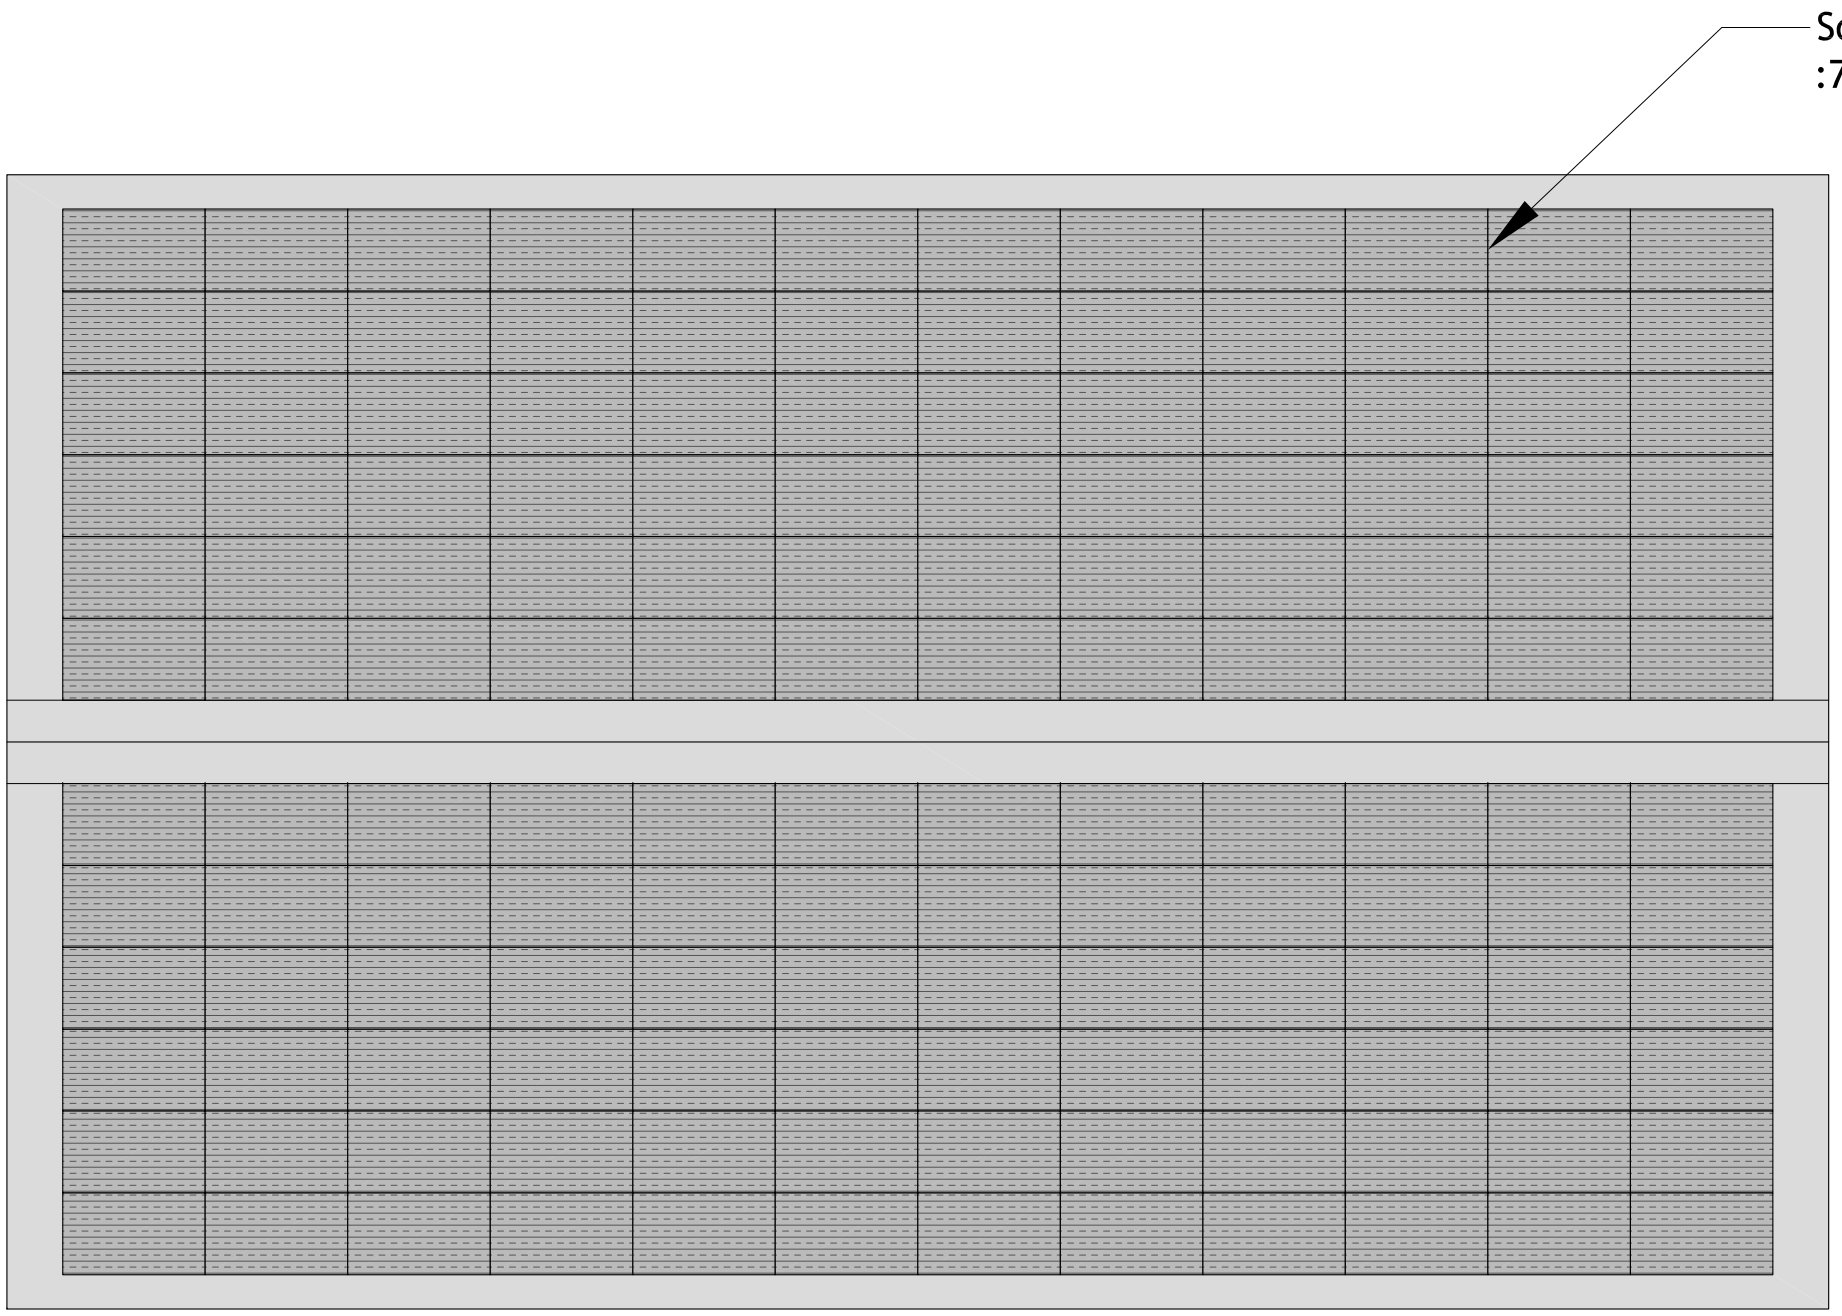

+01 Roof Plan

Scale in Metres 1:100

0 1 2 3 4 5 6 7 8 9 10

Printing Notes - This document is A3 Size
To print this document accurately to the intended scale, ensure that print settings are set to 'Actual Size' or 'No scaling'
Do not print 'Fit to page'

A3 page

PLATFORM 3
SURVEY - DESIGN - VISUALISE

henfield scout community centre

title
Proposed Roof Plan
Option A -
144 Solar Panels

address
Henfield Scout Community Centre,
Cragitts Lane, Henfield

client
The Clarkes Mead Trust

date
June 2023

drg. no.
724-23

scale
As Shown@A3

revision.
G

©copyright of PLATFORM 3- 2023