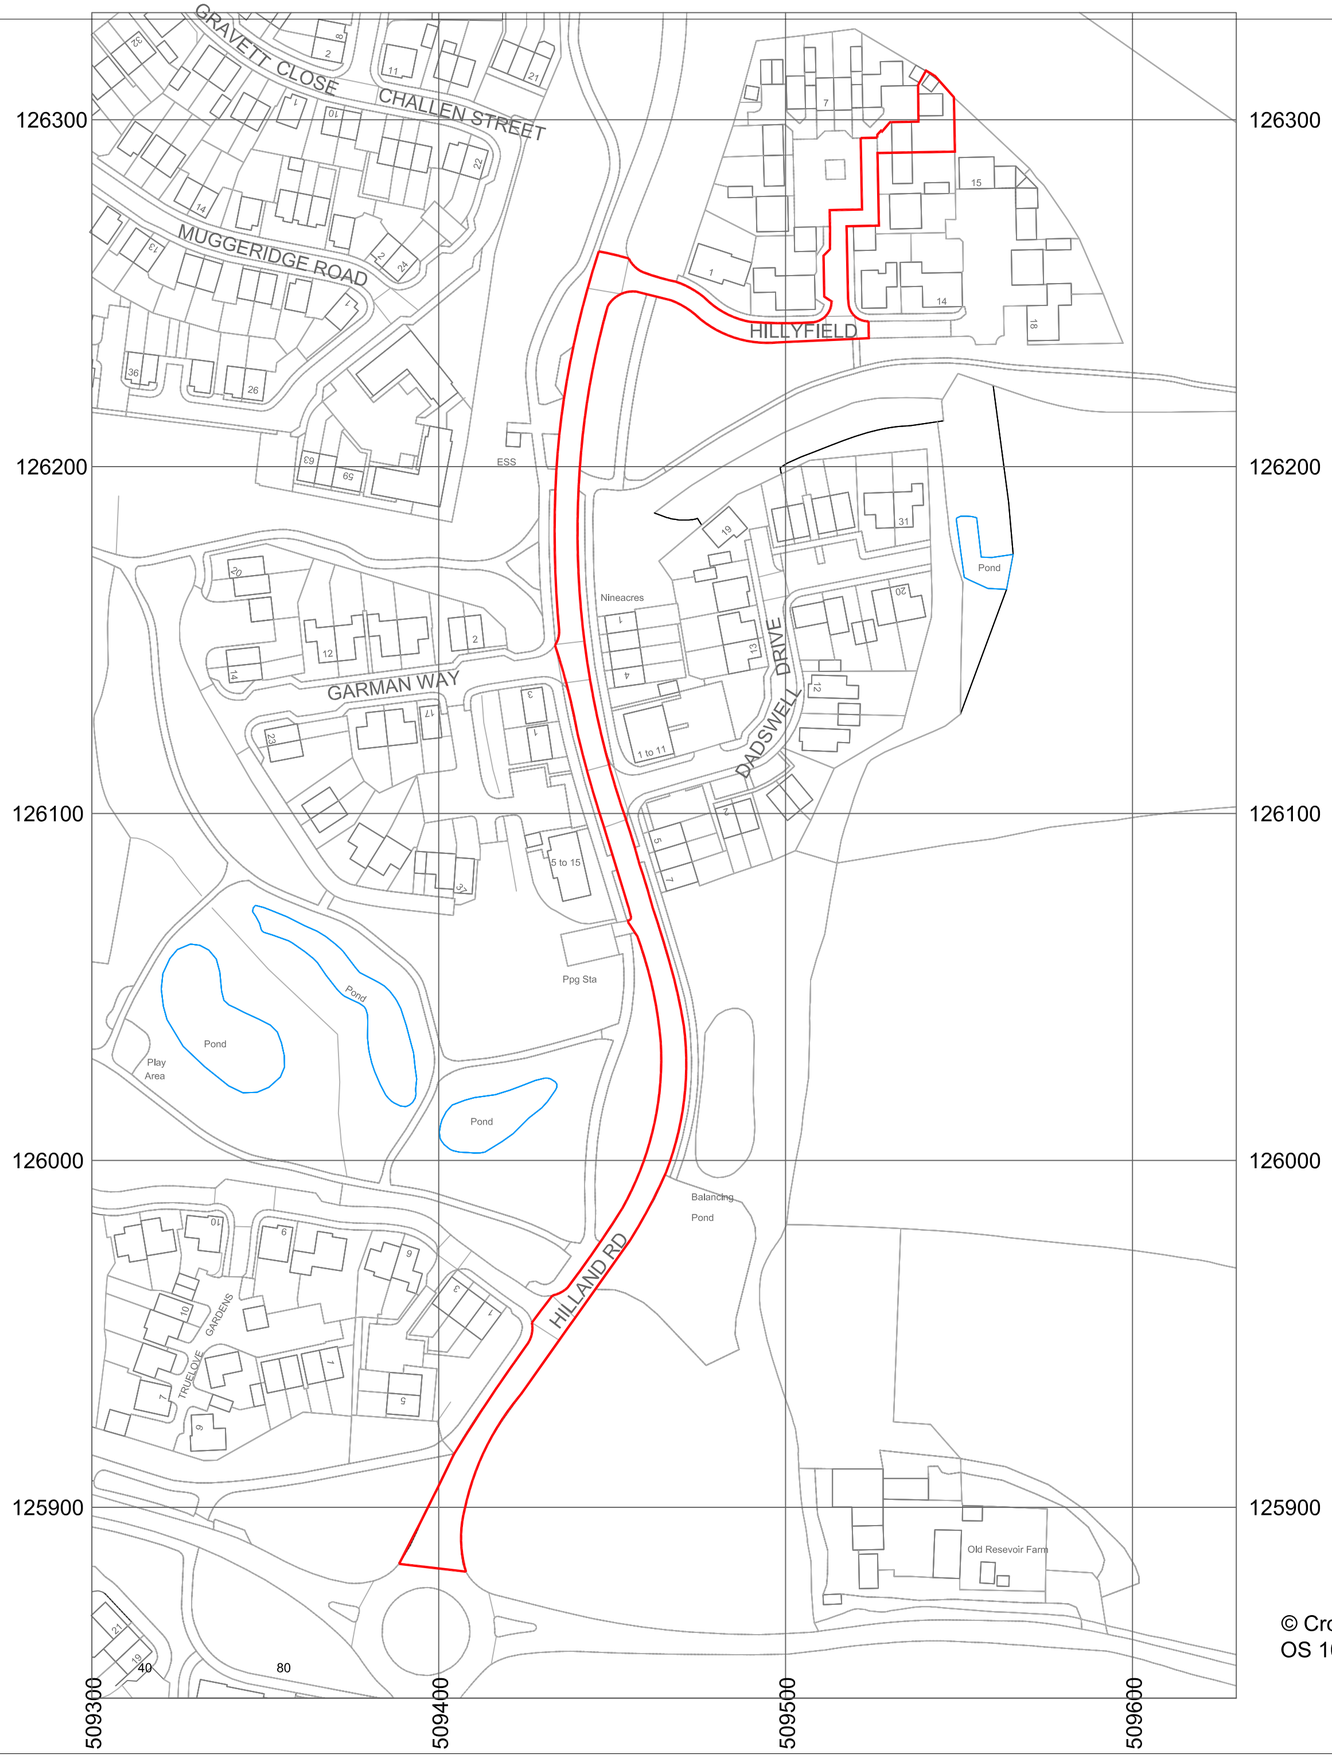


© Crown Copyright and database rights 2023
OS 100047474.

0 10 20 30 40 50
BAR SCALE in METRES

STAAC

Studio1, The Hub
3 Drove Road
Newhaven
East Sussex
BN9 0AD

free phone number 0808 1699964
e: support@staac.co.uk

NOTES:

This drawing is to be read in conjunction with all relevant Architects and Engineers drawings
Only figured dimensions are to be used for construction
All dimensions are to be verified on site prior to work commencing

No.	Description	Date

Client: Paul & Julie Swan

Address: 10 Hillyfield, Billingshurst, West Sussex RH14 9ZS

Project: Proposed Single Storey Rear Extension

Drawing title: Site Location Plan

Project No	21131
Date	04-09-23
Drawn by	IA
Drawing No	SLP01
Scale	1:1250@A2