
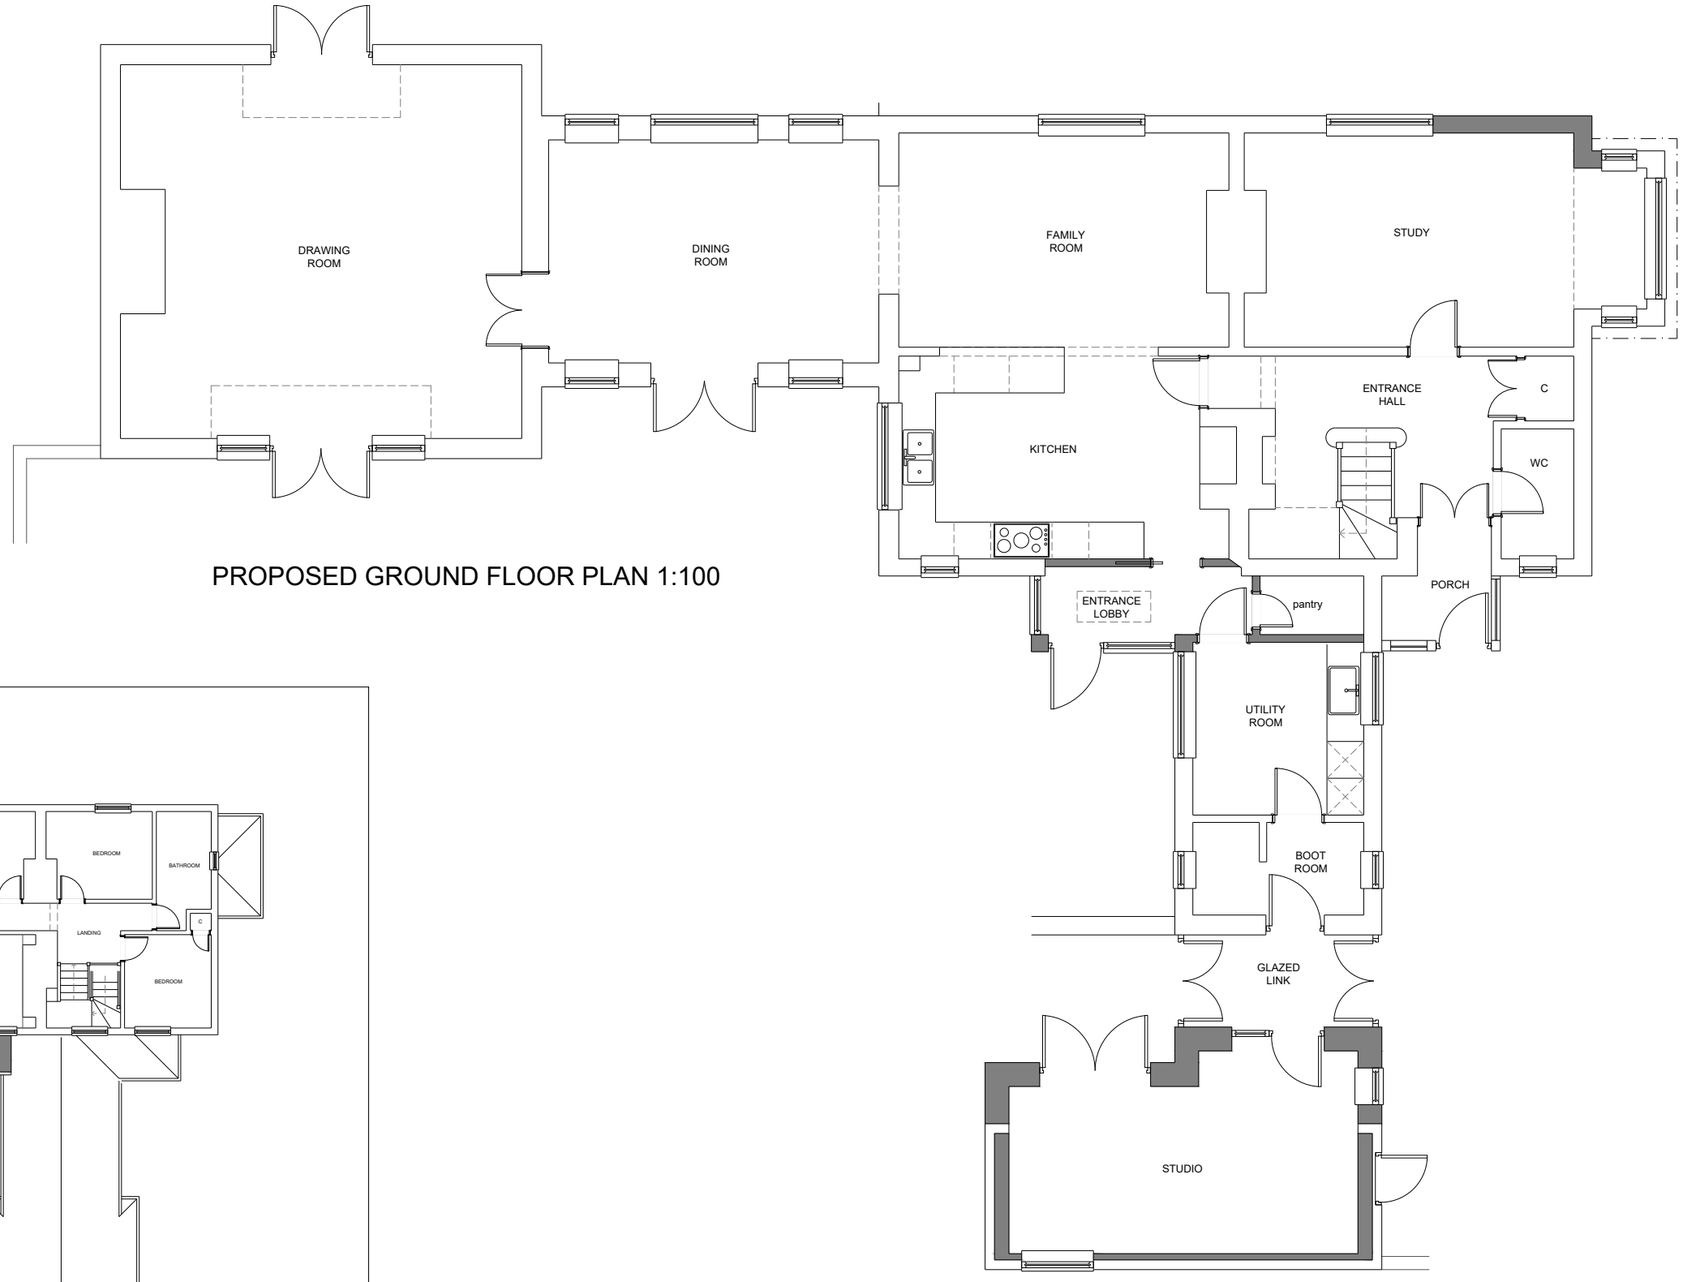


PROPOSED GROUND FLOOR PLAN 1:100

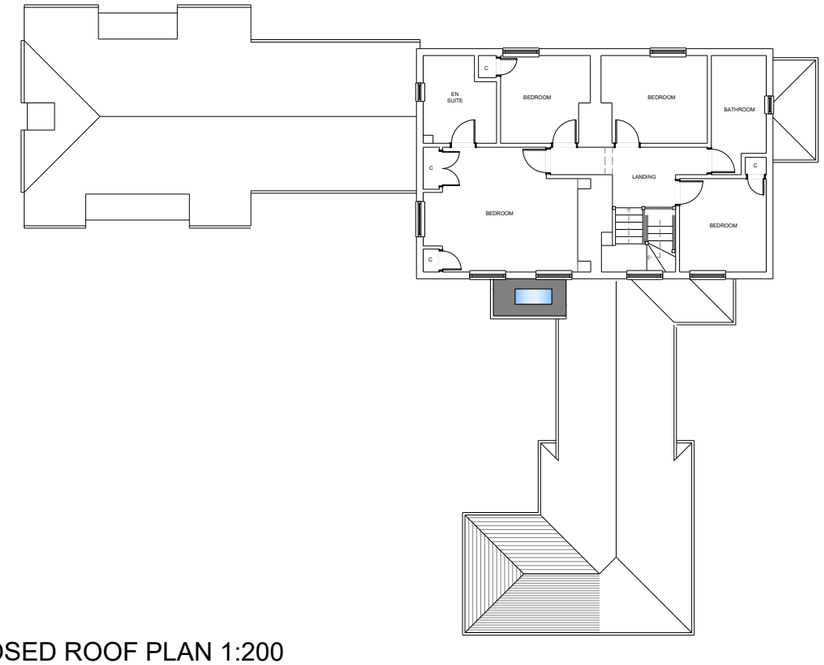

PROPOSED ROOF PLAN 1:200

0m 1m 2.5m 5m
Scale 1:100

0m 2m 5m 10m
Scale 1:200

mark alford design architecture
Heatherlands Bracken Lane Storrington West Sussex RH20 3HS
T: 01903 740033 E: office@markalforddesign.com

client: MRS N KAVANAGH
project title: LEE PLACE COTTAGE, PULBOROUGH
PROPOSED ALTERATIONS
drawing title: PROPOSED PLANS

drawn by: MSA date: OCT '26 scale: 1:100 / 1:200 @ A3

issue status: FOR PLANNING CONSENT

drawing number: **25588 / P104** revision:

This drawing may not be used or reproduced without written consent. Copyright reserved
No dimensions to be scaled from this drawing except for Planning purposes.