




PROPOSED REAR ELEVATION North)

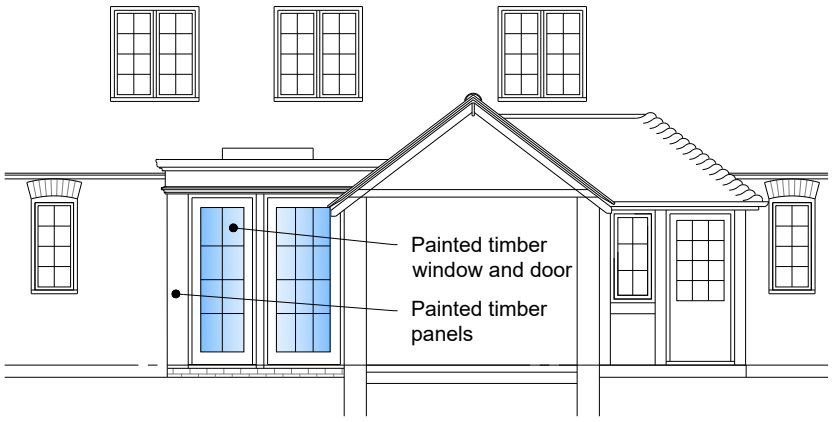

PROPOSED ENTRANCE LOBBY ELEVATION

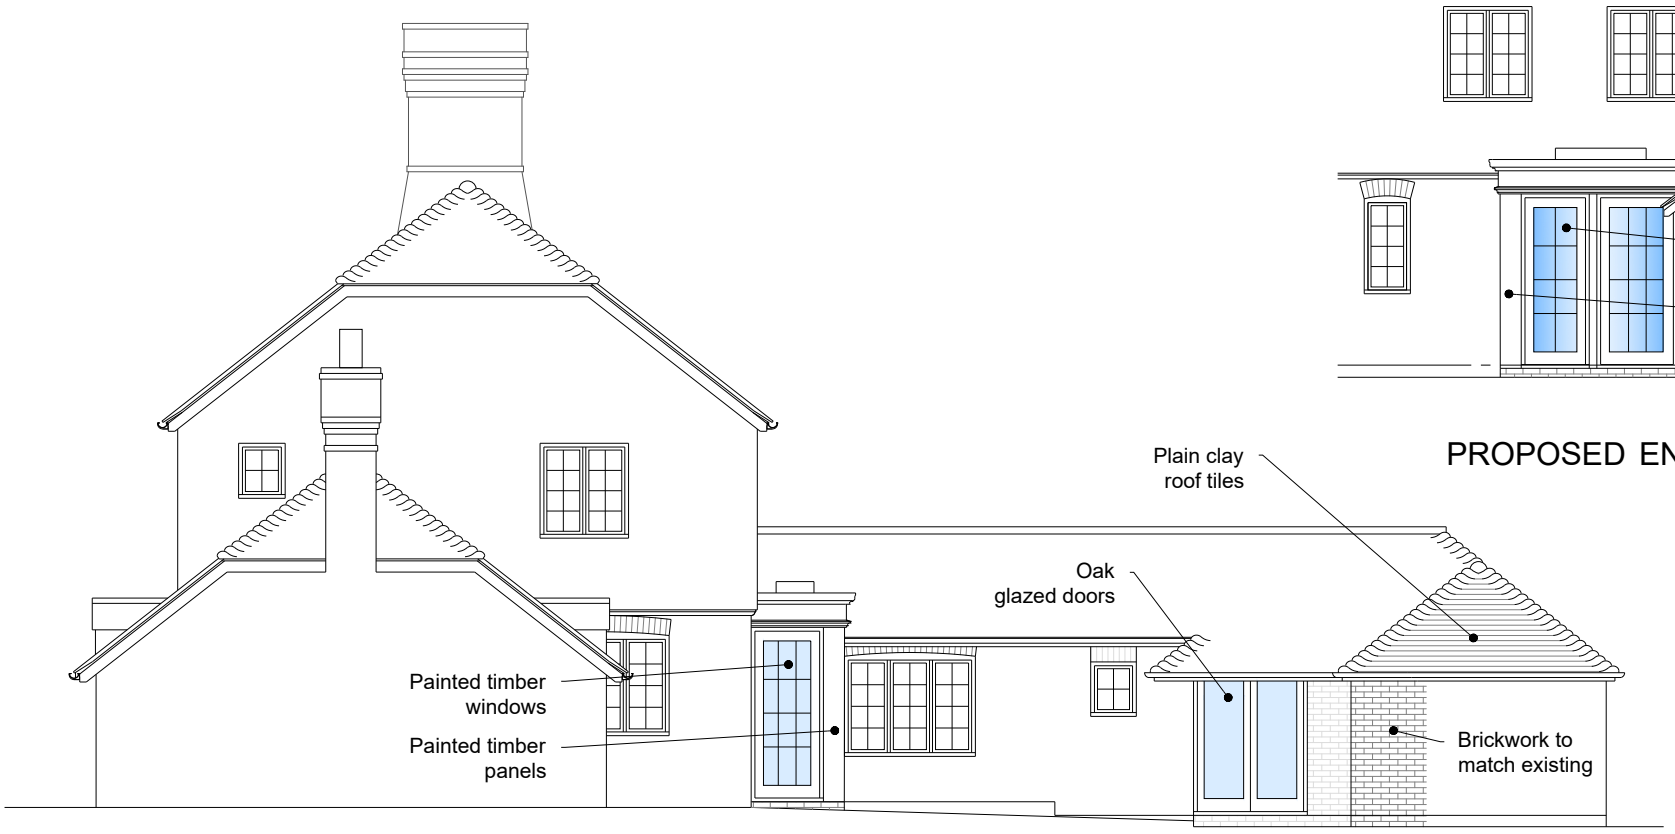

PROPOSED SIDE ELEVATION (East)

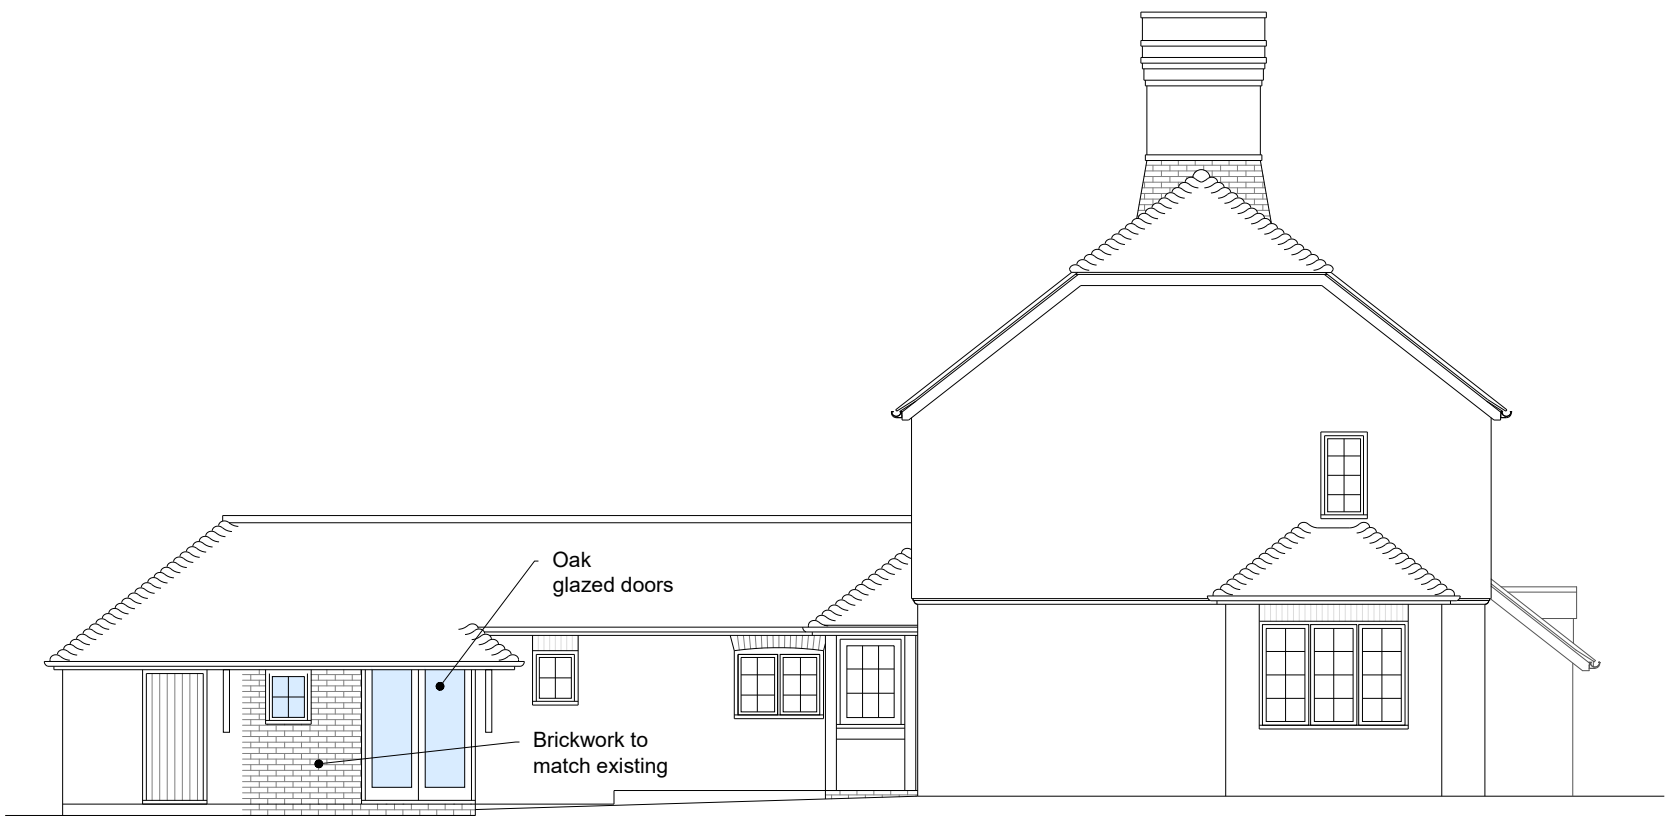

PROPOSED SIDE ELEVATION (West)

0m 1m 2.5m 5m

Scale 1:100

mark alford design architecture
Heatherlands Bracken Lane Storrington West Sussex RH20 3HS
T: 01903 740033 E: office@markalforddesign.com

client: MRS N KAVANAGH

project title: LEE PLACE COTTAGE, PULBOROUGH
PROPOSED ALTERATIONS

drawing title: PROPOSED ELEVATIONS

drawn by: MSA date: OCT '26 scale: 1:100 @ A3

issue status: FOR PLANNING CONSENT

drawing number: **25588 / P105** revision:

This drawing may not be used or reproduced without written consent. Copyright reserved
No dimensions to be scaled from this drawing except for Planning purposes.