DWL 05

WORKSHOPS - 2025-12-10

1 - 50 (A3 PAPER)

5 M

10 M

EAST ELEVATION

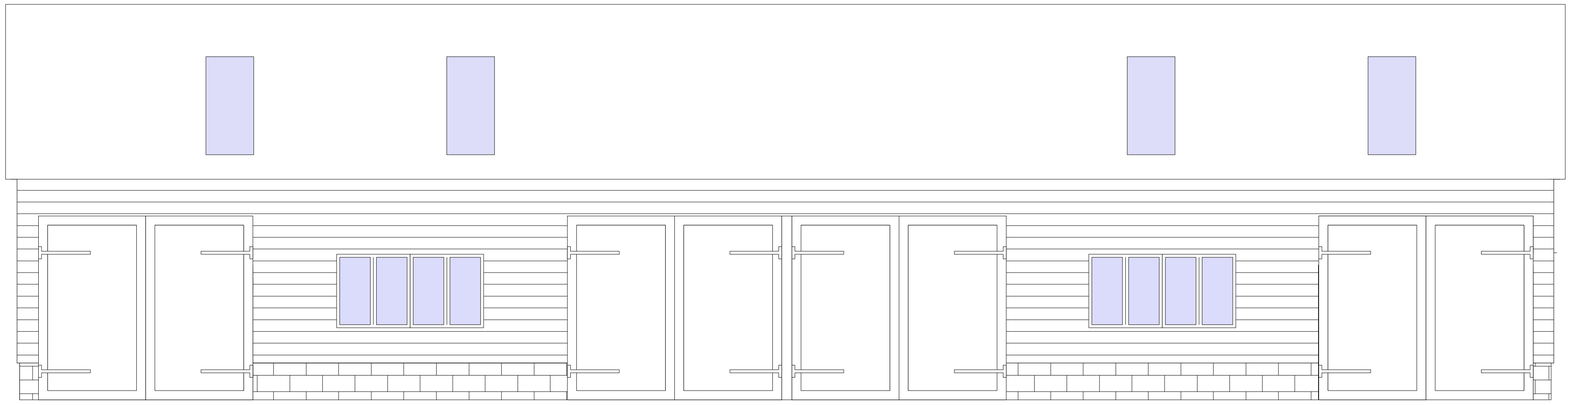

WEST ELEVATION

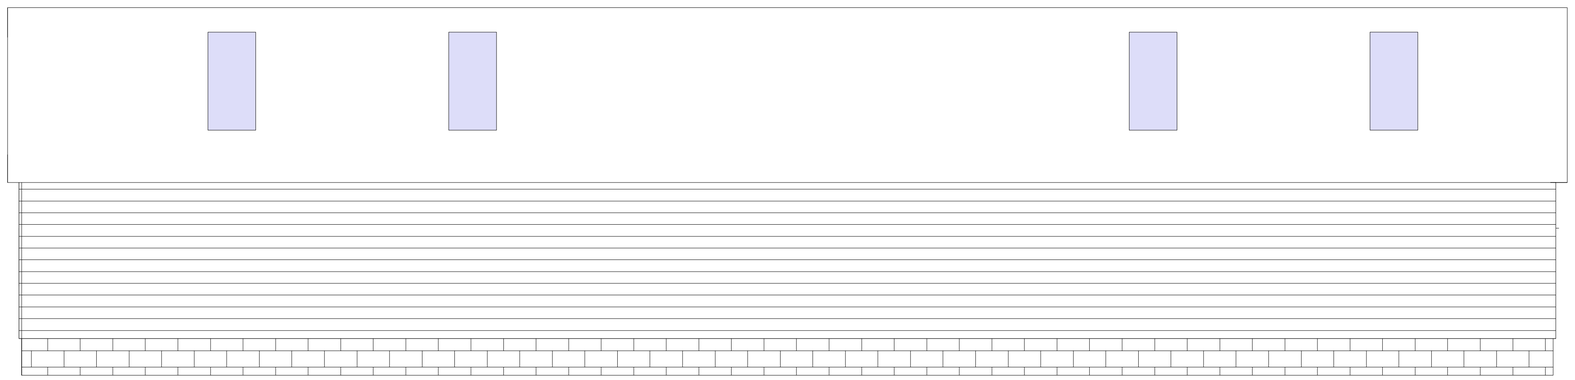

JACK DUNCKLEY

MULTI AWARD WINNING DESIGN

WWW.JACKDUNCKLEY.COM

Birchfield Nursery
Kidders Lane
Henfield
West Sussex
BN5 9AB

Scale 1-50
unless otherwise stated

Paper Size: A3