
Key
Grass
Shrubs
Hedge
Tree - Class A
Tree - Class B
Tree - Class C
Tree - Class U
Tree Bole
RPA of tree to be retained
RPA of tree to be removed
Construction Exclusion Zone (CEZ)
Ground Protection
Tree Protection Fencing
No-dig surfacing

N

0 10 20 m

1 Tree Survey Plan
Scale: 1:500

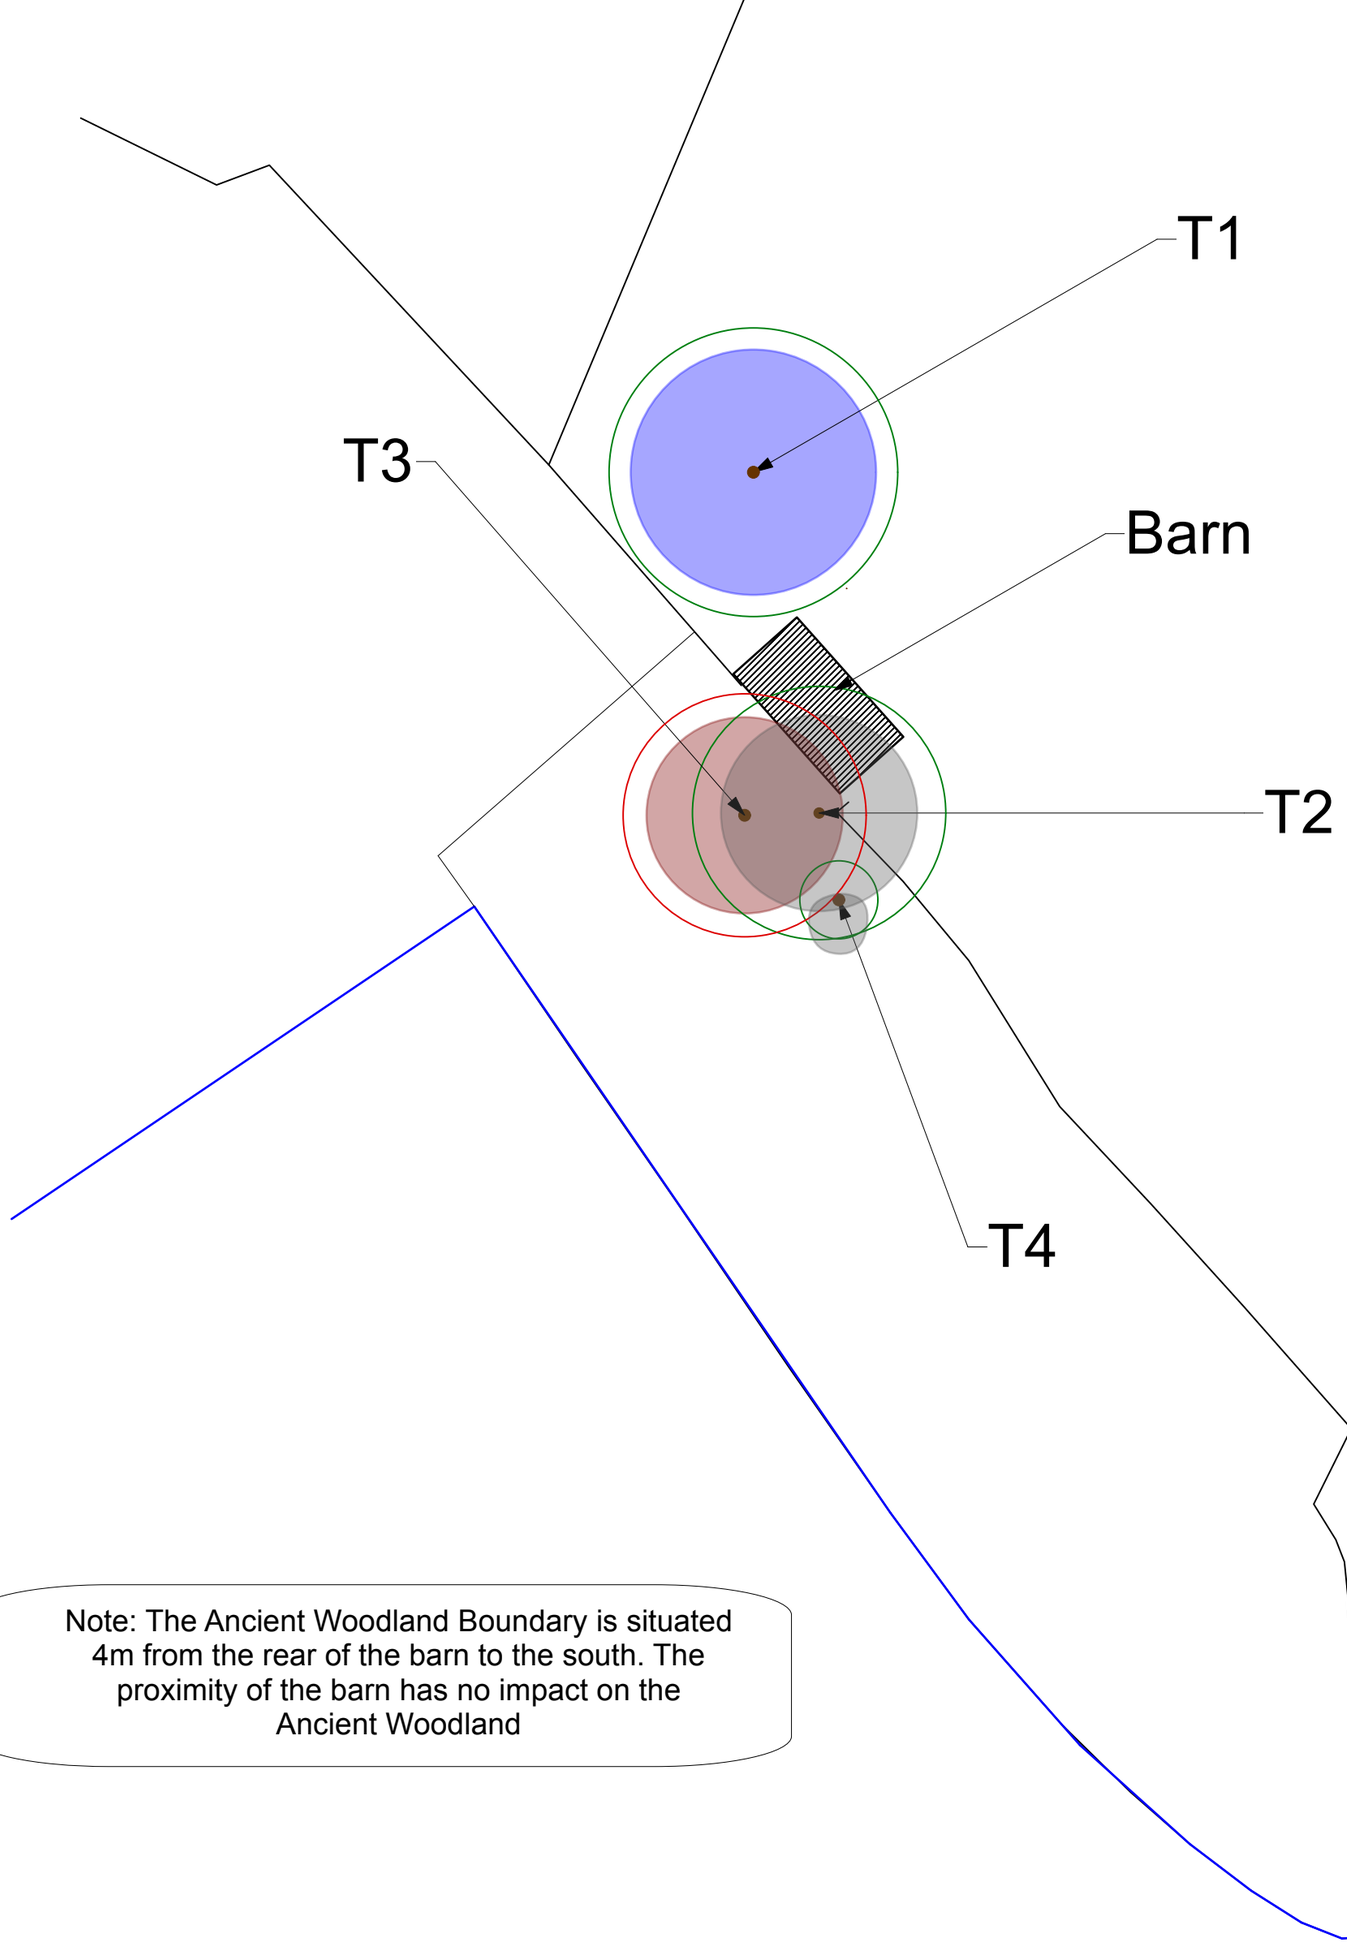

Note: The Ancient Woodland Boundary is situated 4m from the rear of the barn to the south. The proximity of the barn has no impact on the Ancient Woodland

No.	Date	Revision Notes	Zone	Approvals	No.	Date	Issue Notes

Design Firm: Barry Holdsworth Ltd
Consultant: Barry Holdsworth 07968 298385
Project Title: Normans Barn, East St, Rusper West Sussex. RH12 4RD
Drawing Title: Tree Survey Plan
Project Manager:
Drawn By: Barry Holdsworth
Reviewed By:
Date: 12/05/2026
CAD File Name:
Project ID: Tree Survey
Scale: 1:500@A3
Drawing No.: Sht-3 of 1