wps planning
planning - design

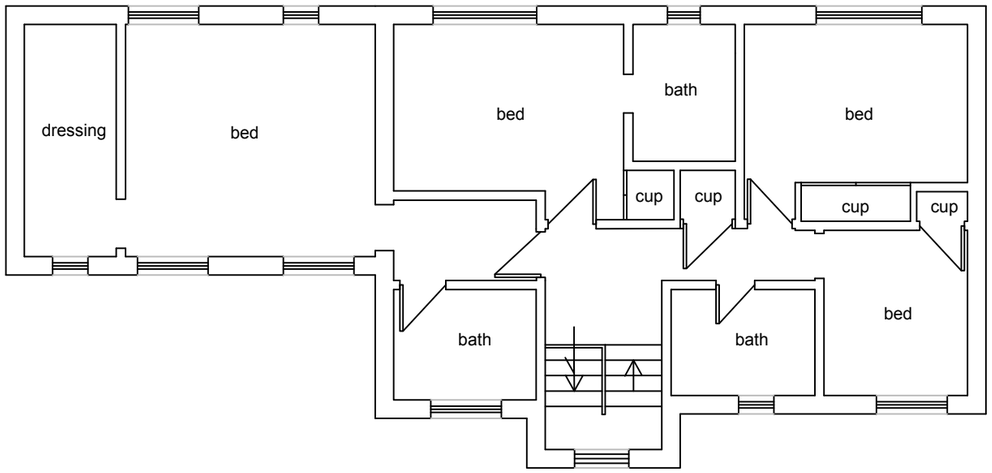

proposed first floor

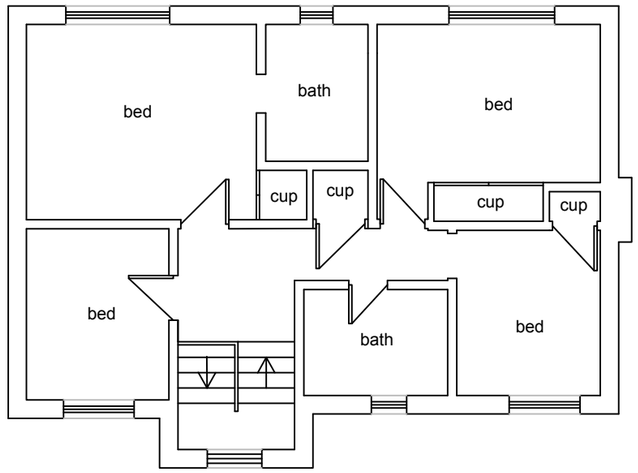

existing first floor

0 5

proposed first floor extension - 8 dutchells copse, horsham - existing & proposed first floor plan - drawing no.135/2024/2ra - scale 1:100 @a3