wps planning

planning - design

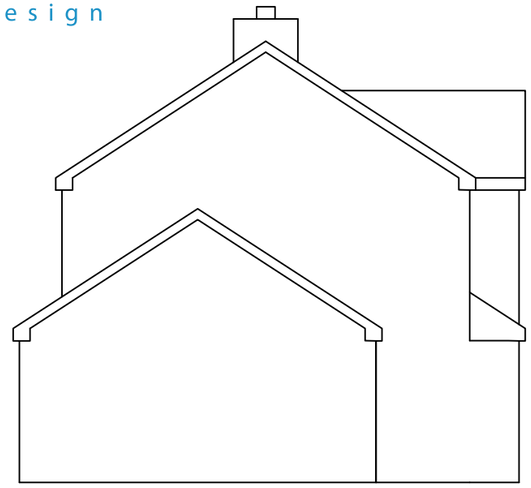

existing side elevation

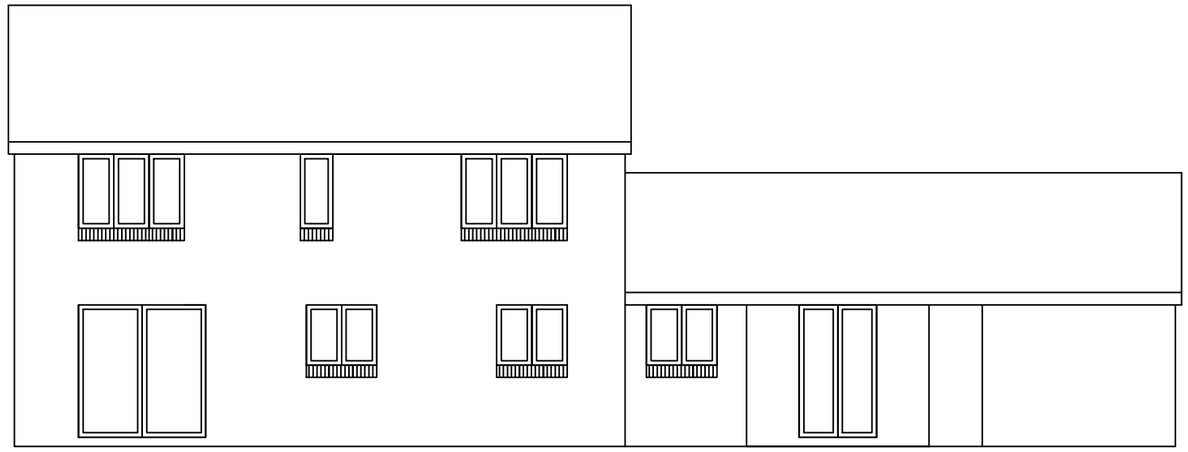

existing rear elevation

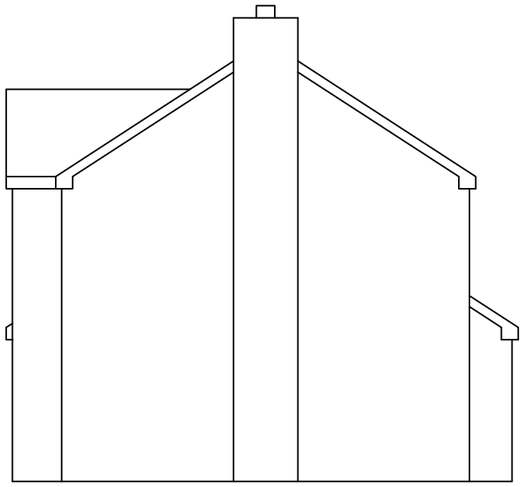

existing side elevation



existing front elevation

0 _____ 5

proposed first floor extension - 8 dutchells copse, horsham - existing & proposed first floor plan - drawing no.135/2024/2 - scale 1:100 @a3