wps planning

planning - design

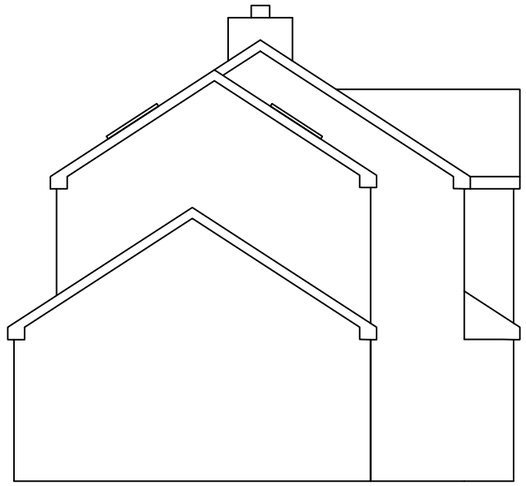

proposed side elevation

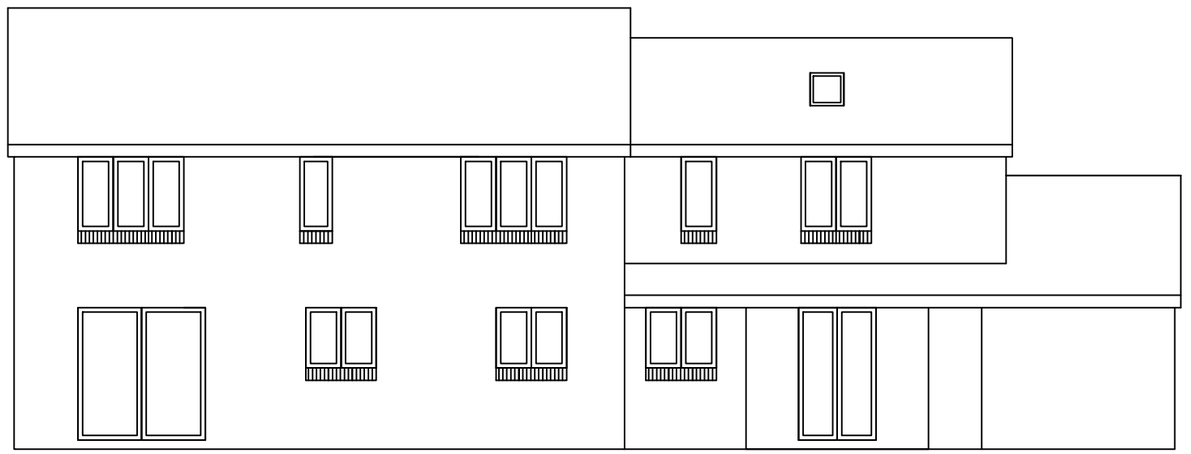

proposed rear elevation

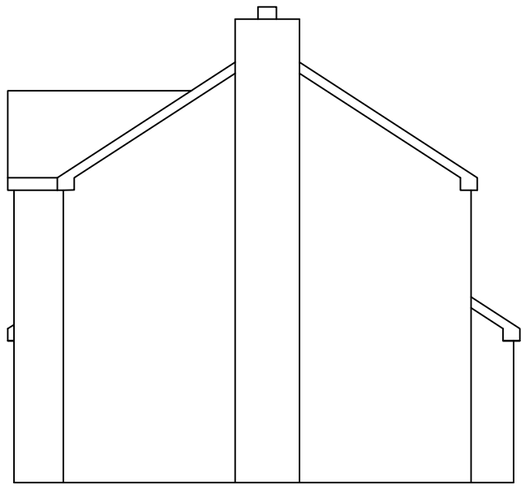

proposed side elevation



proposed front elevation

0 _____ 5

proposed first floor extension - 8 dutchells copse, horsham - proposed elevations - drawing no.135/2024/4rb - scale 1:100 @a3