wps planning
planning - design

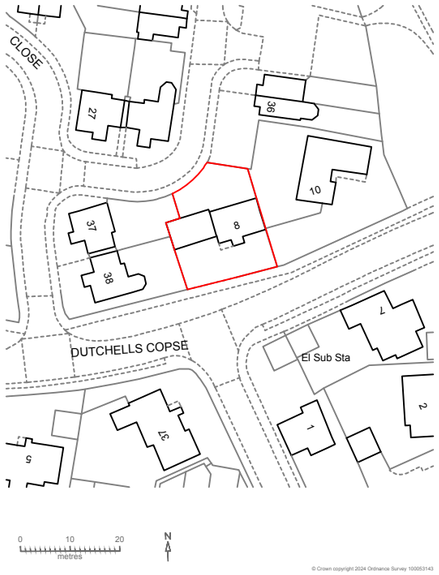

location plan

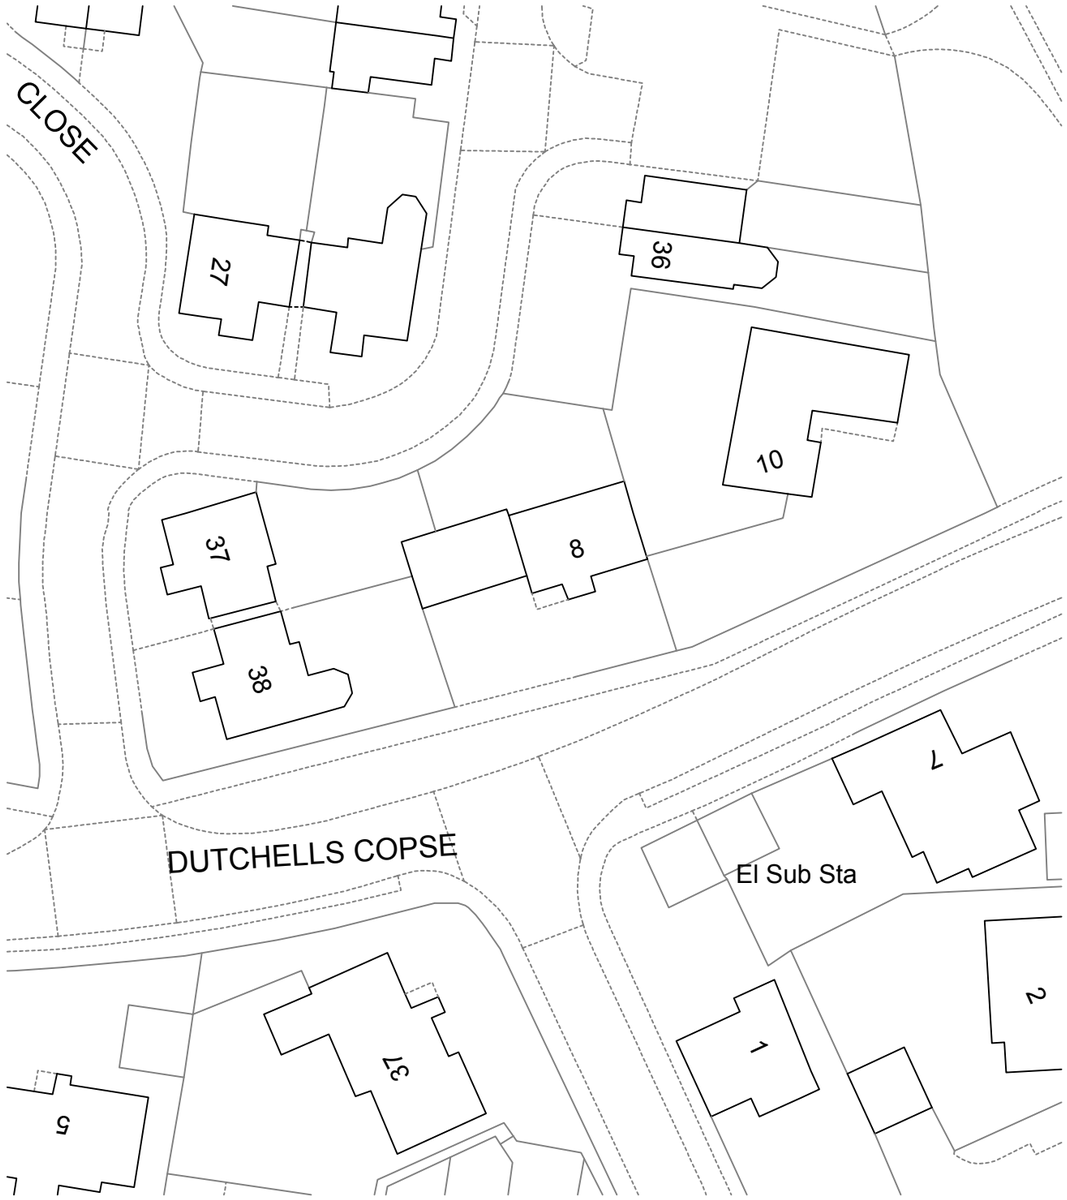

site plan

proposed first floor extension - 8 dutchells copse, horsham - site and location plan - drawing no.135/2024/1 - scale 1:500 & 1:1250 @a3