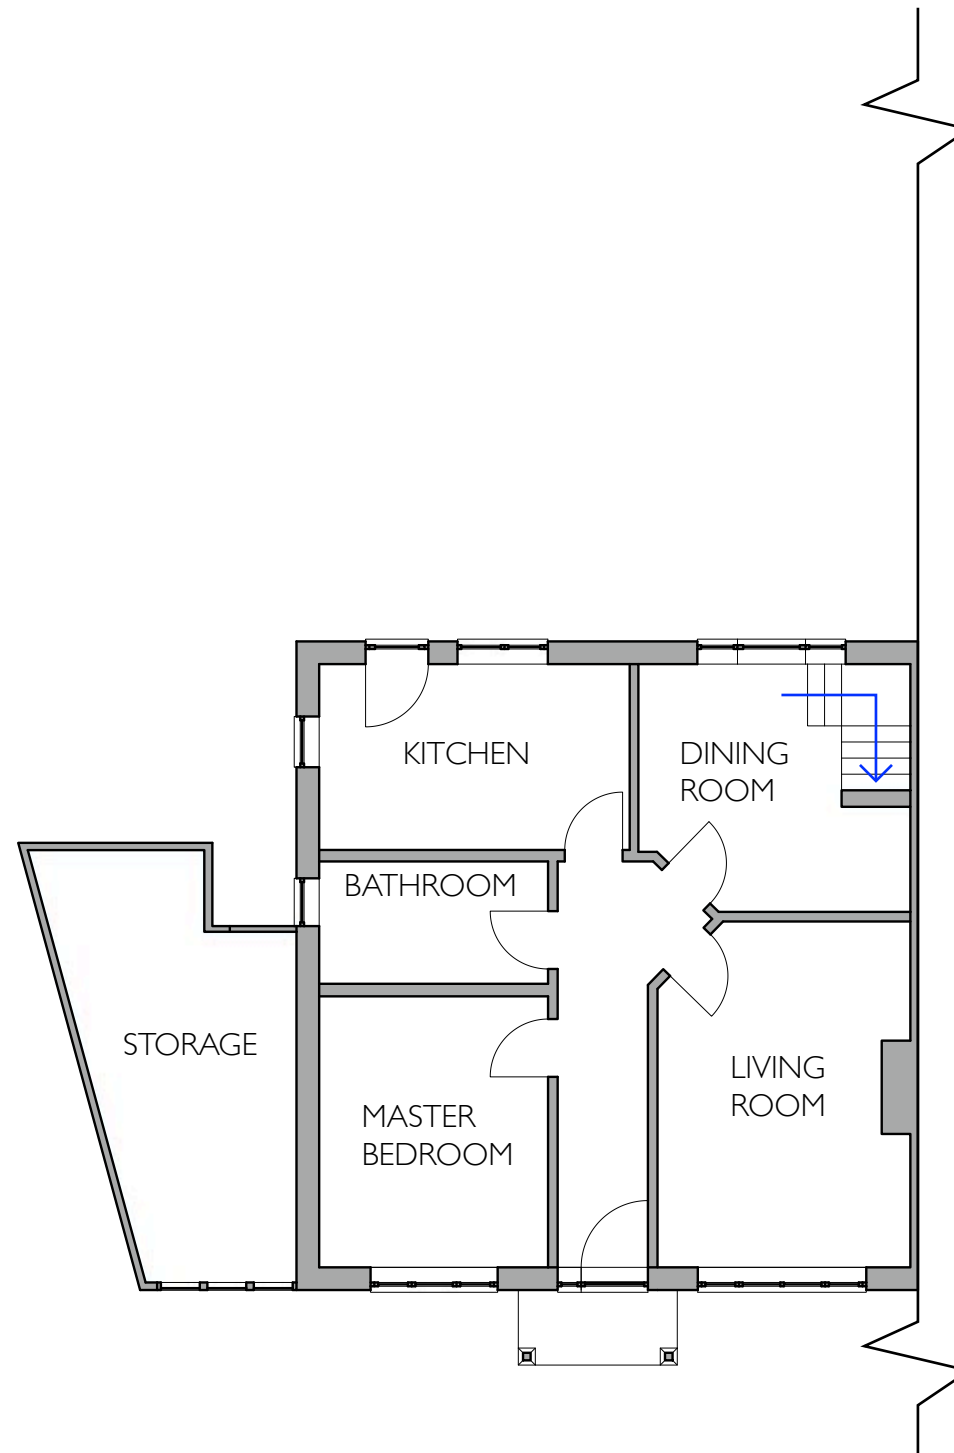
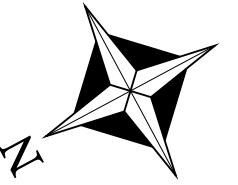


EXISTING GF PLAN

29 KINGS STONE AVENUE, STEYNING, BN44 3FJ
ARCHITECTURE BY **JAKE** MCLEWEE BSC (HONS): ARCHITECTURAL TECHNOLOGY

REFERENCE / DATE
A 445-2 **II**
26/03/2026
ARCHITECTUREBYJAKE.CO.UK