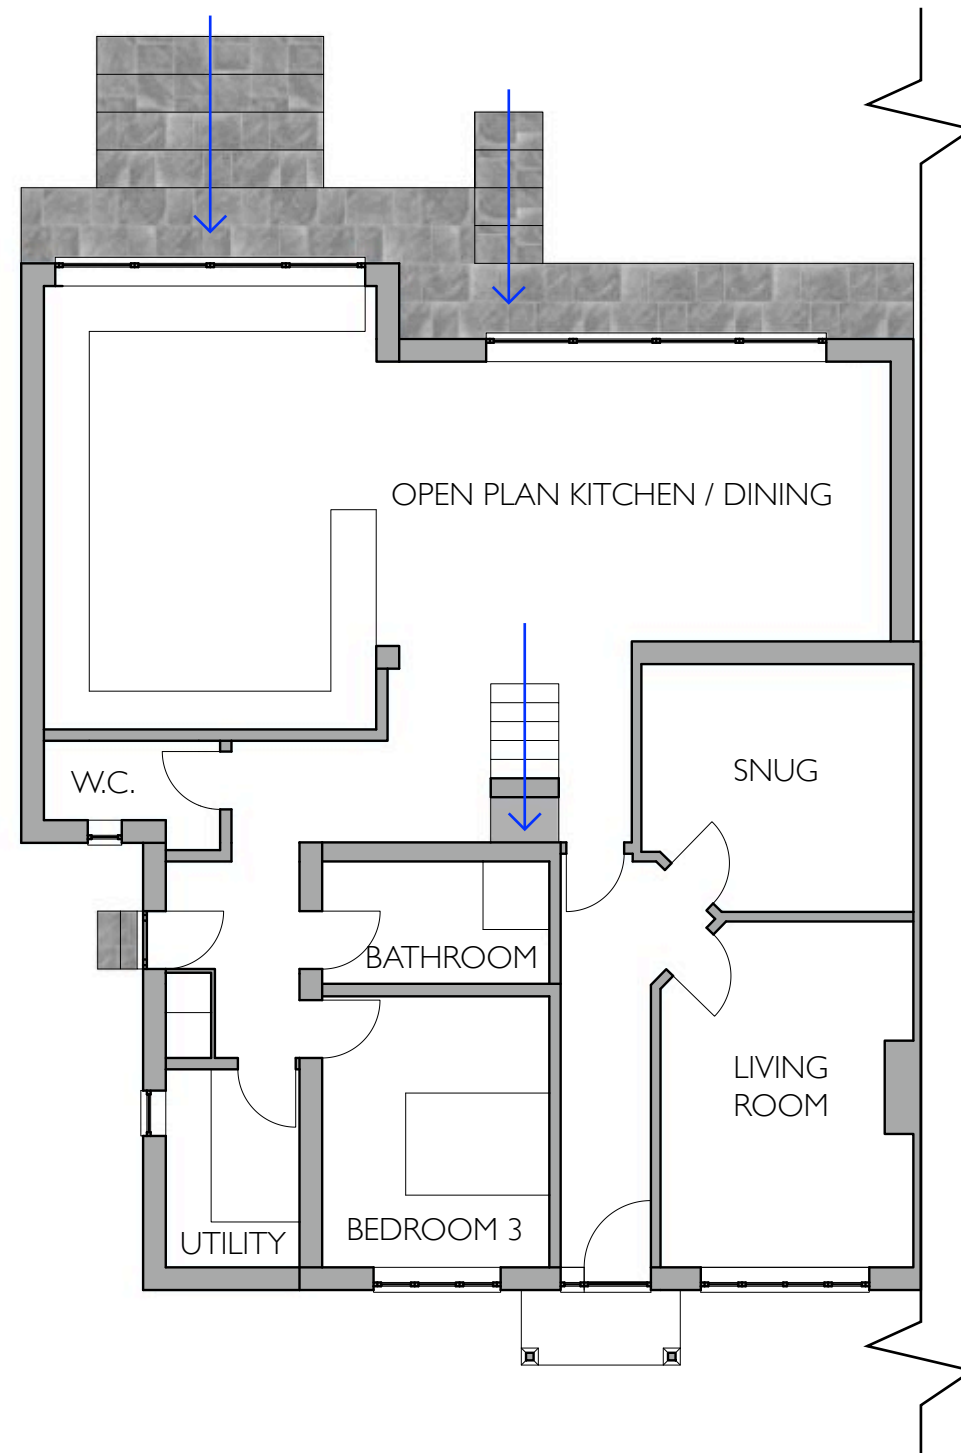
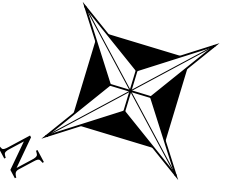


PROPOSED GF PLAN

29 KINGS STONE AVENUE, STEYNING, BN44 3FJ
ARCHITECTURE BY JAKE MCLEWEE BSC (HONS): ARCHITECTURAL TECHNOLOGY

REFERENCE / DATE

A 445-4 II

26/03/2026

ARCHITECTUREBYJAKE.CO.UK