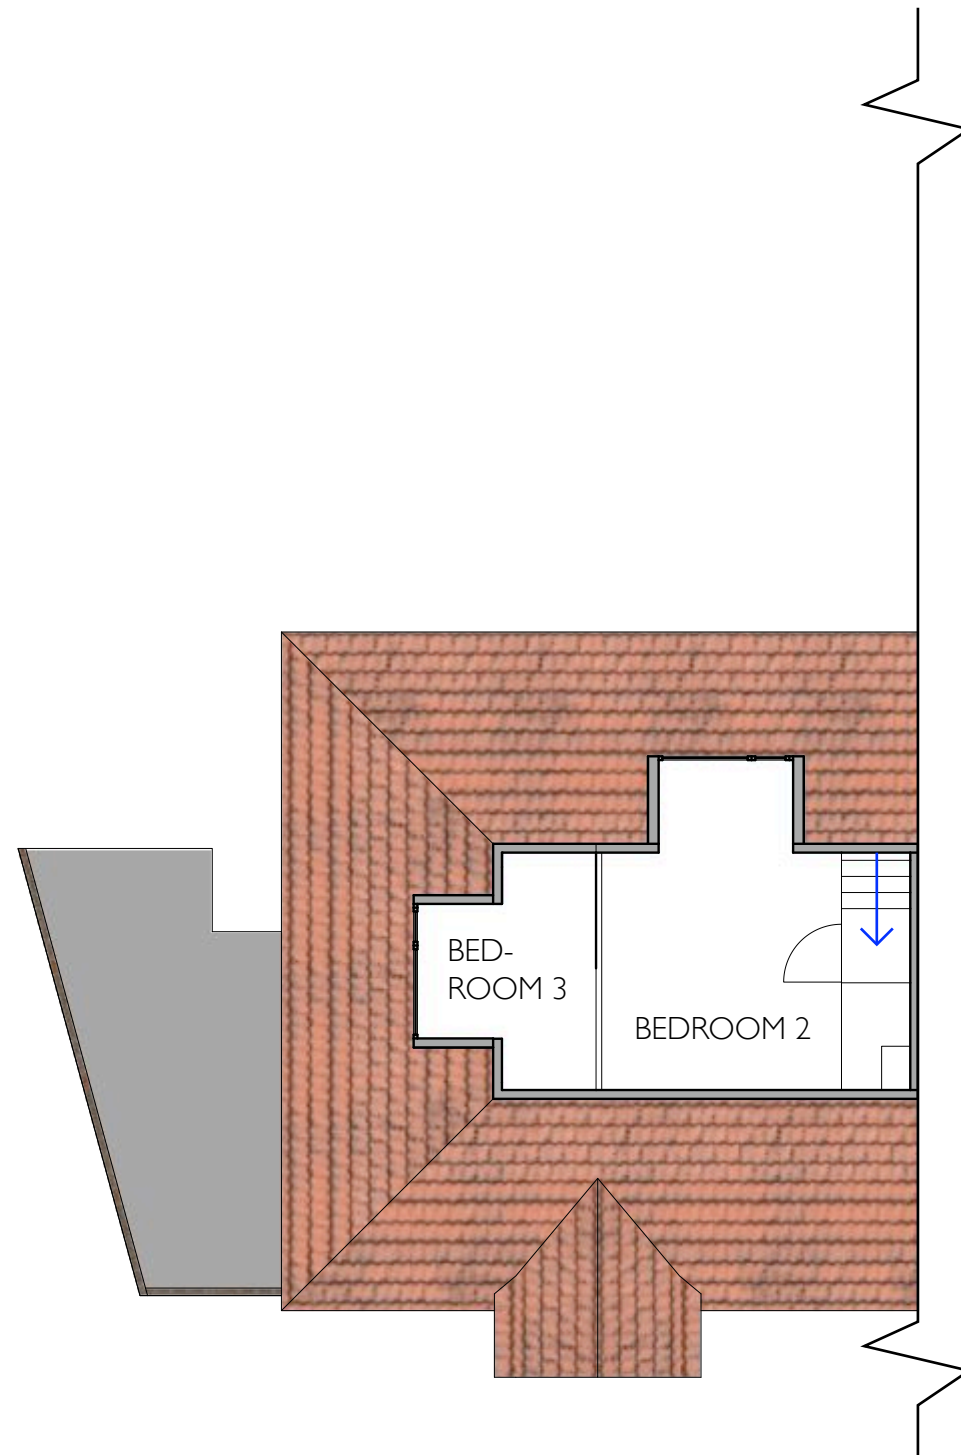
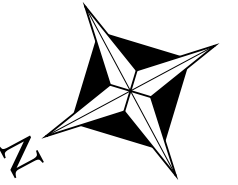


EXISTING IF PLAN

29 KINGS STONE AVENUE, STEYNING, BN44 3FJ
ARCHITECTURE BY **JAKE** MCLEWEE BSC (HONS): ARCHITECTURAL TECHNOLOGY

REFERENCE / DATE

A 445-5 **II**

26/03/2026

ARCHITECTUREBYJAKE.CO.UK