

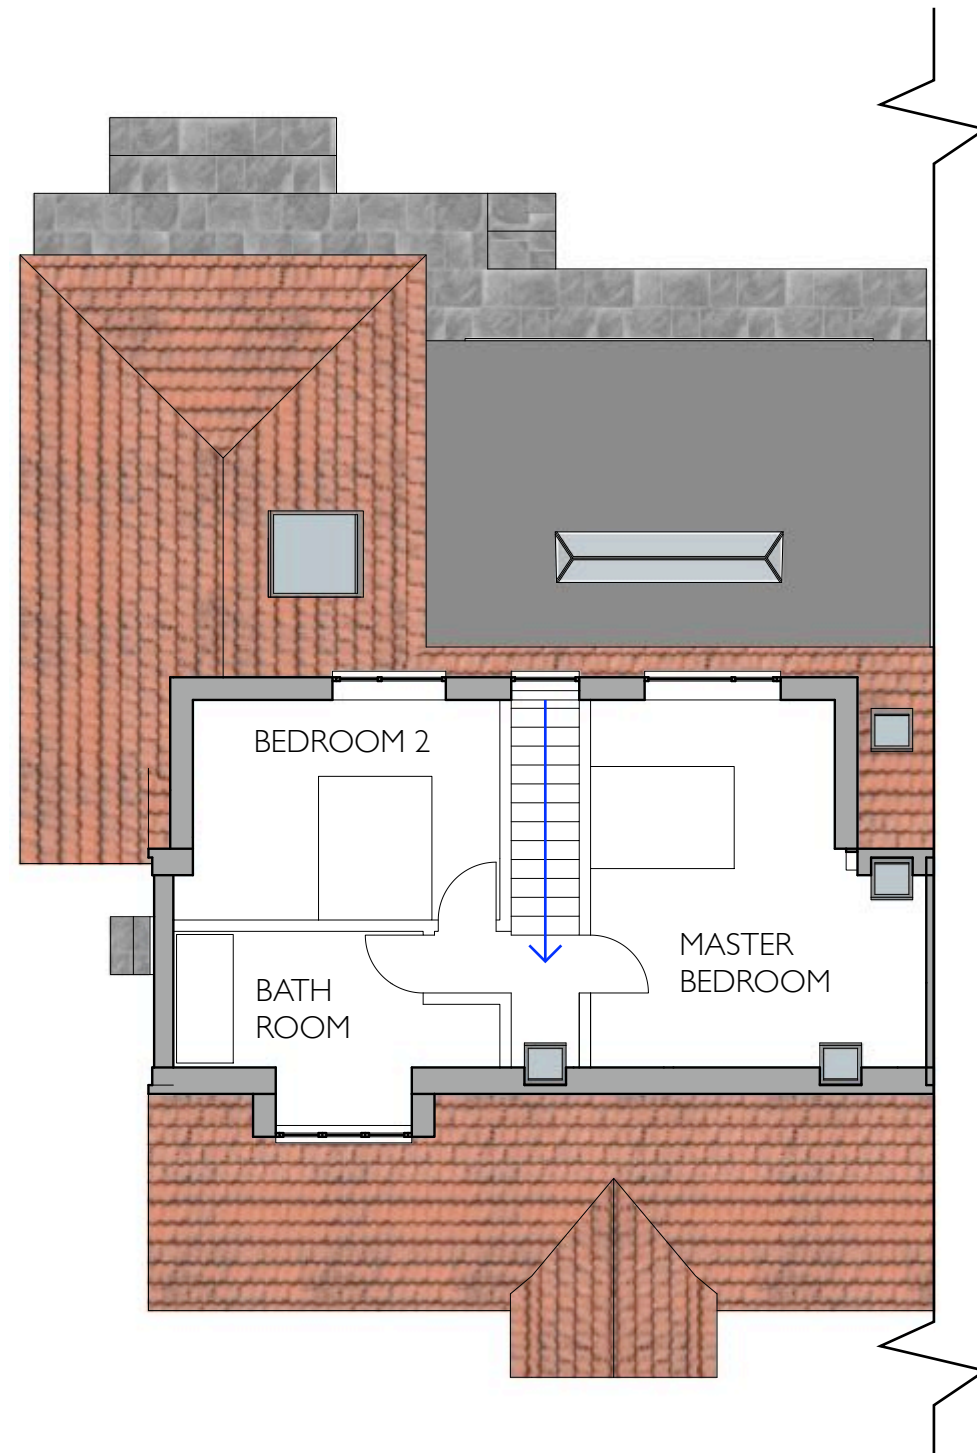


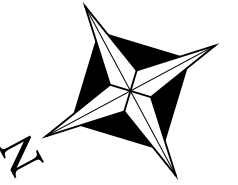

APPROVED UNDER DC/25/1017

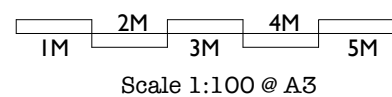

APPROVED IF PLAN
29 KINGS STONE AVENUE, STEYNING, BN44 3FJ
ARCHITECTURE BY JAKE MCLEWEE BSC (HONS): ARCHITECTURAL TECHNOLOGY

REFERENCE / DATE
A 445-6 II
26/03/2026
ARCHITECTUREBYJAKE.CO.UK