


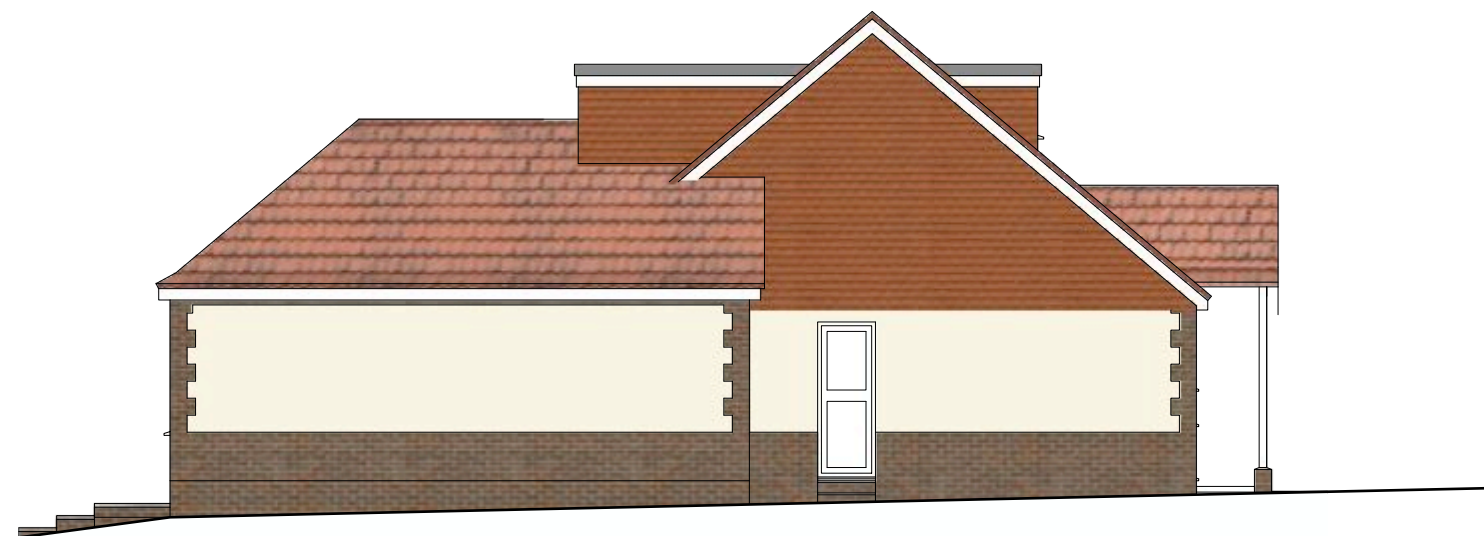


NORTH WESTERN ELEVATION



NORTH EASTERN ELEVATION

OBSCURED BY ATTACHED PROPERTY

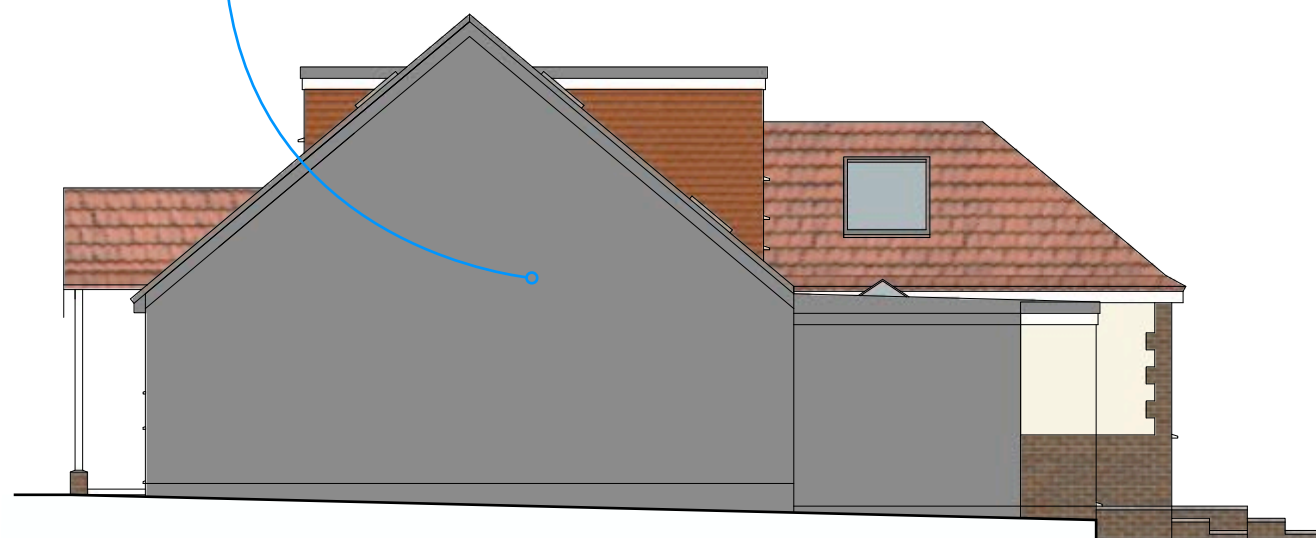


SOUTH WESTERN ELEVATION



SOUTH EASTERN ELEVATION

APPROVED UNDER DC/25/1017

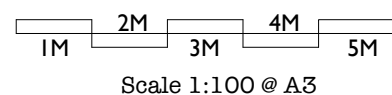

APPROVED ELEVATIONS

29 KINGS STONE AVENUE, STEYNING, BN44 3FJ
 ARCHITECTURE BY JAKE MCLEWEE BSC (HONS): ARCHITECTURAL TECHNOLOGY

REFERENCE / DATE
A 445-12 II
 26/03/2026
 ARCHITECTUREBYJAKE.CO.UK