

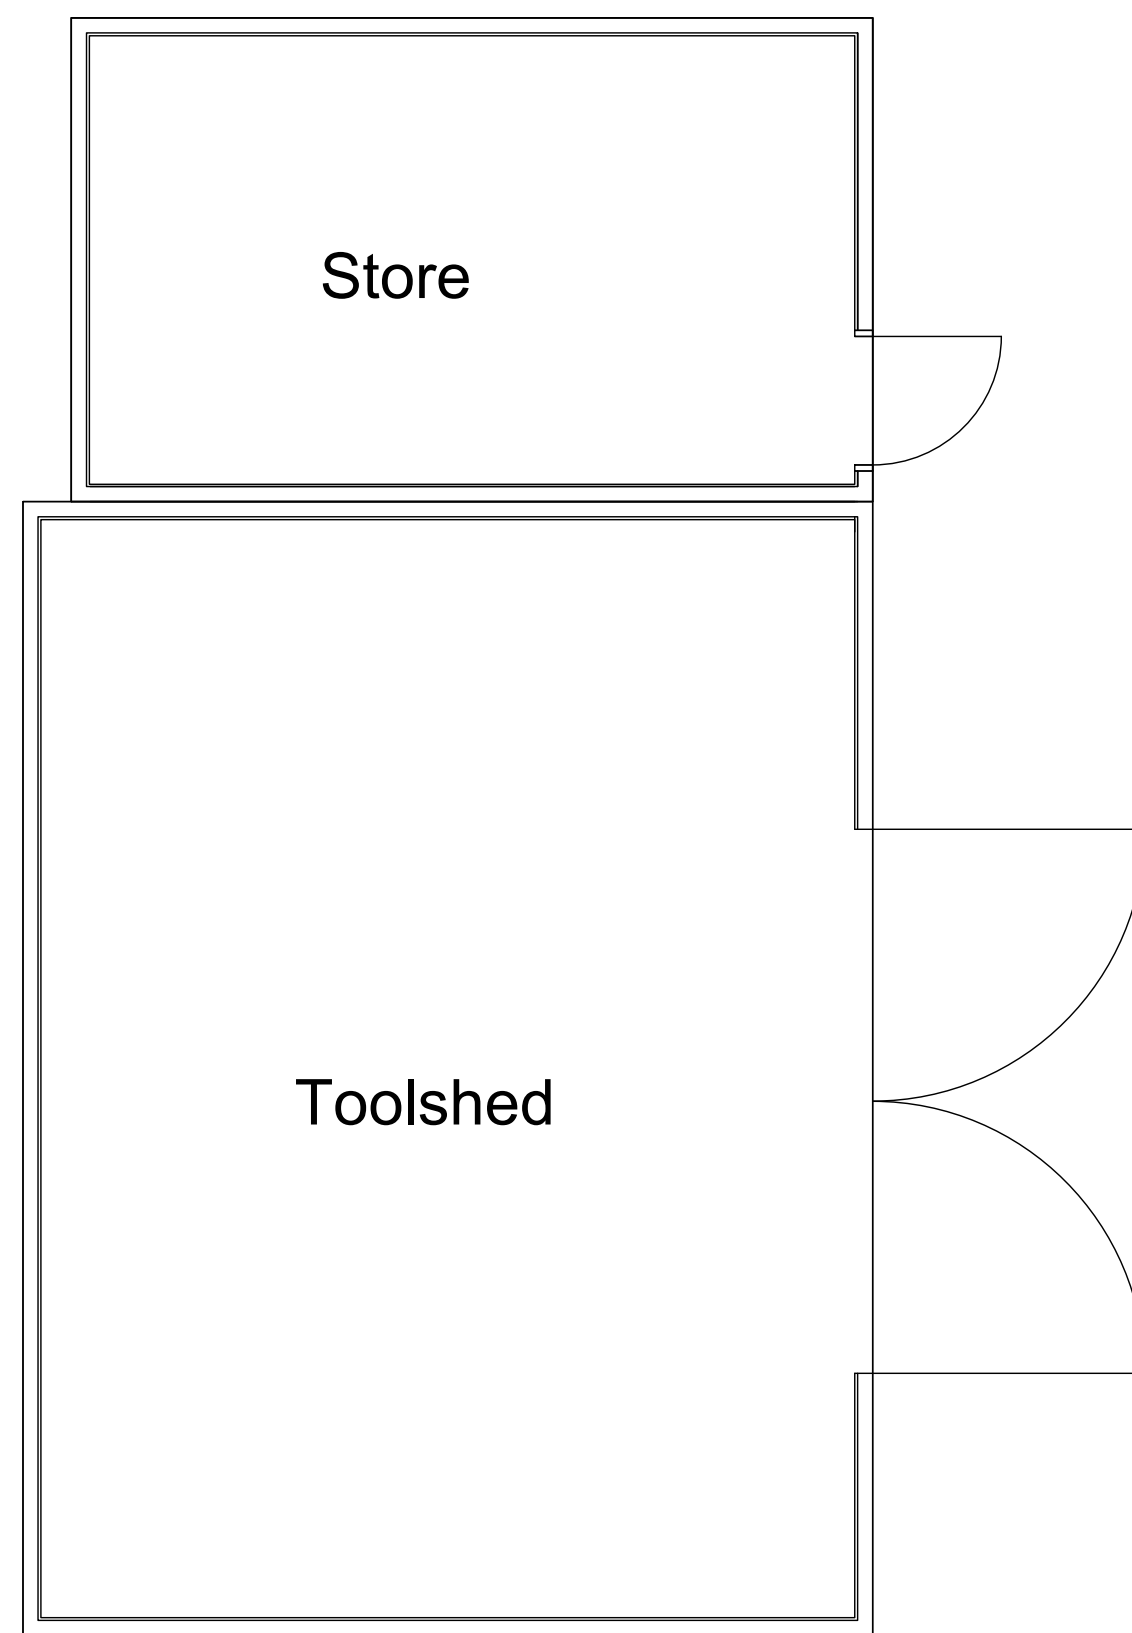


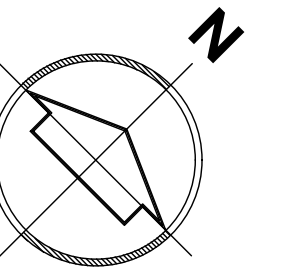


GROUND FLOOR

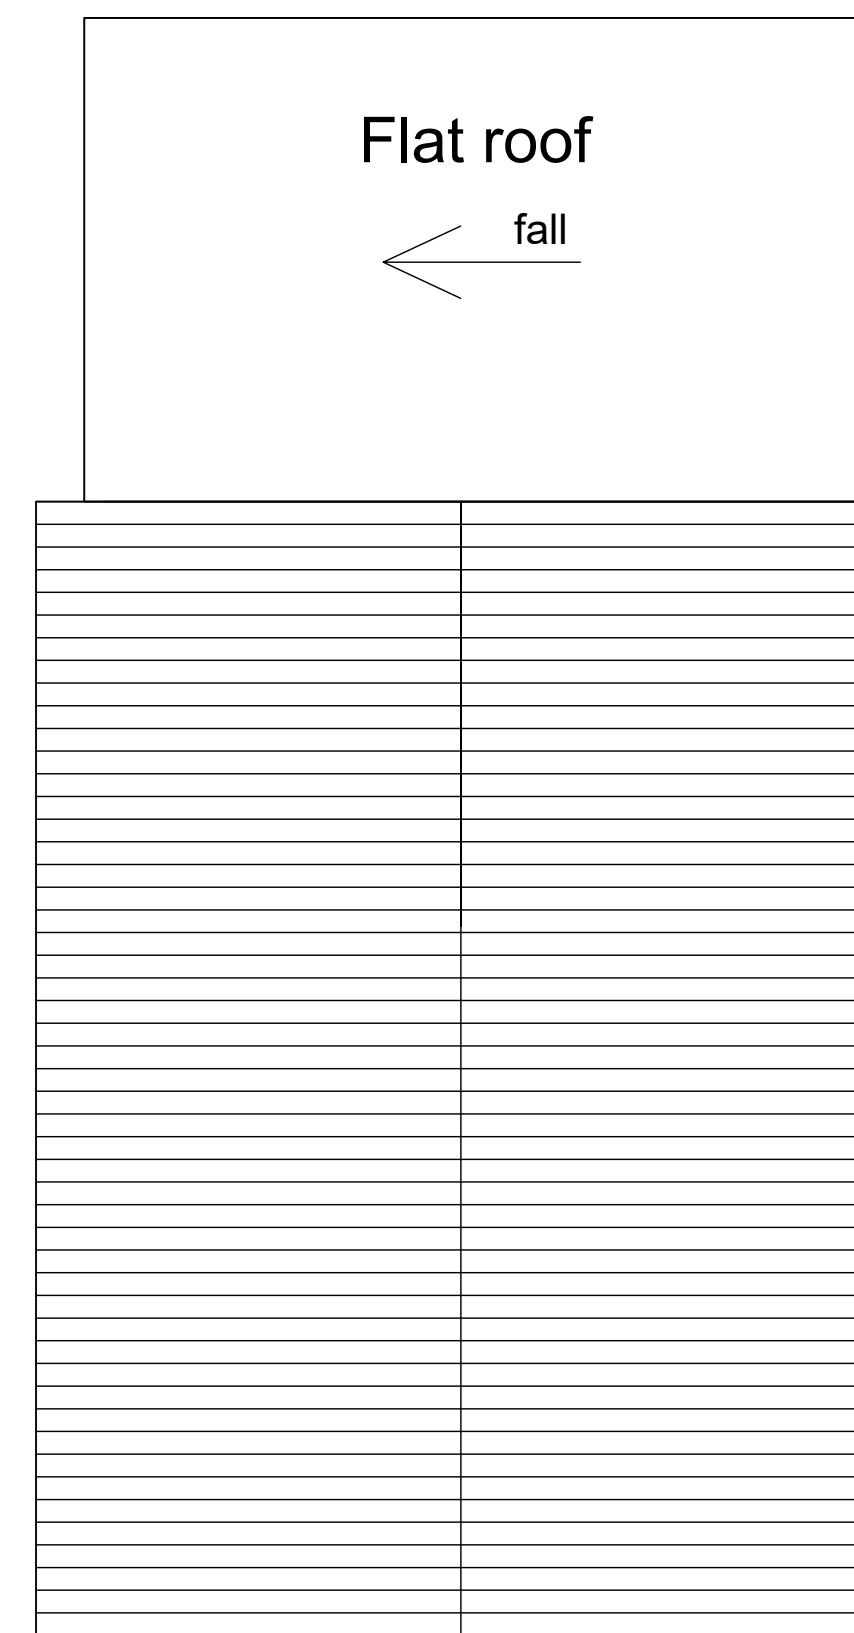

ROOF PLAN

Corrugated metal roof

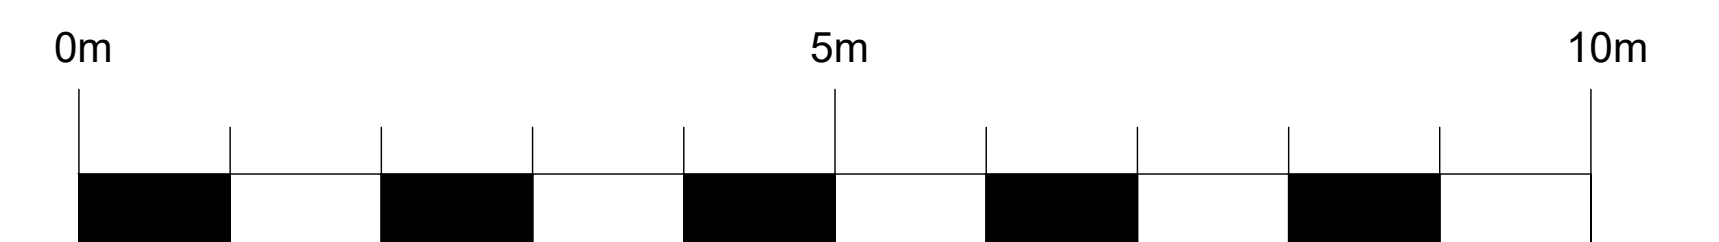

Scale Bar 1:50