


corrugated sheet metal

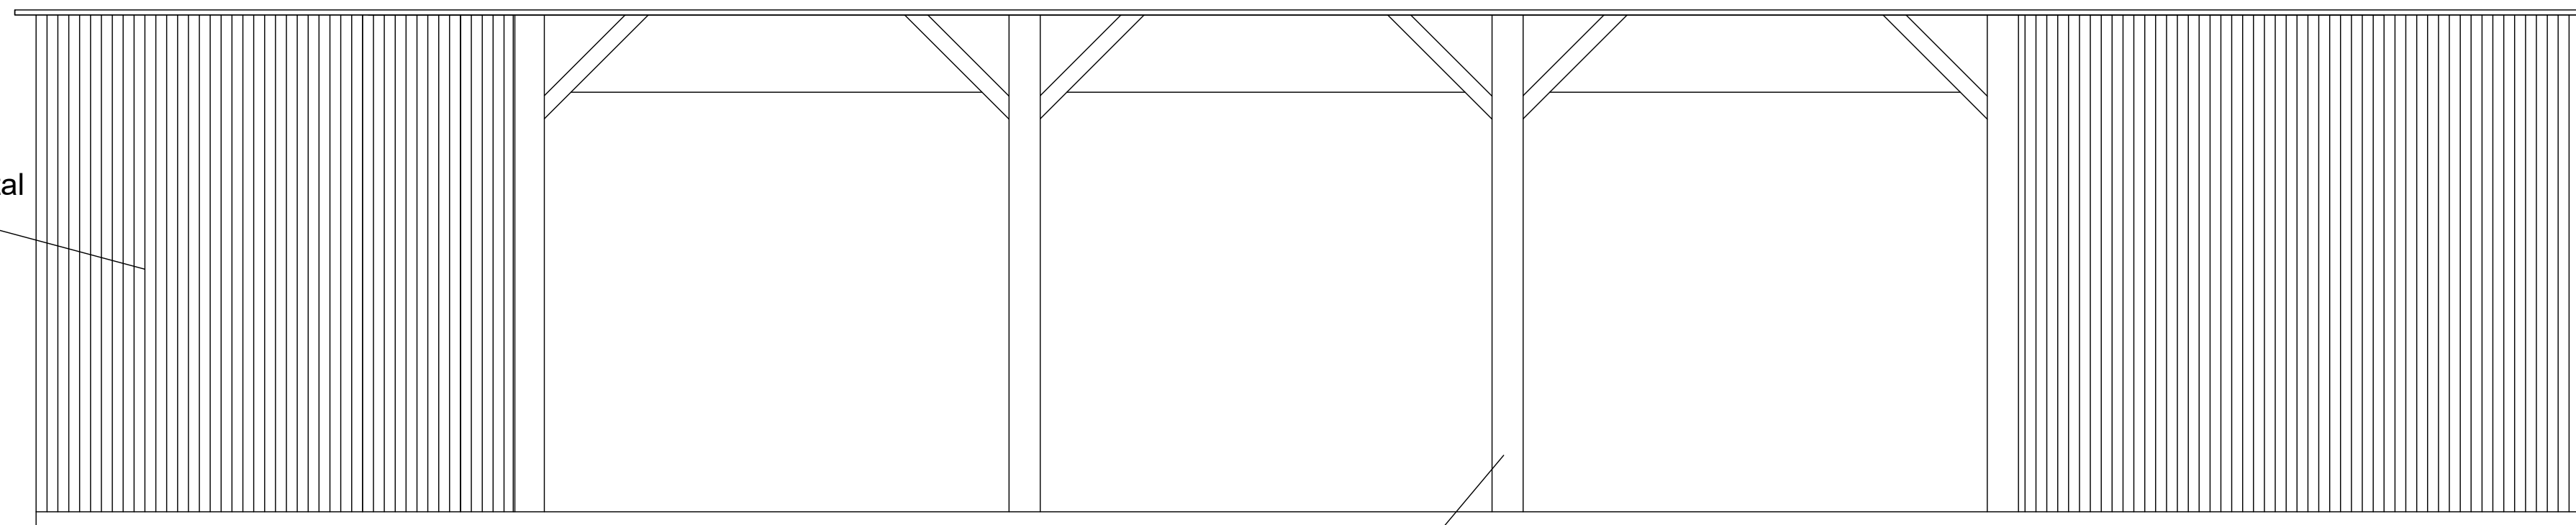


Front Elevation (North)

timber columns

4765


corrugated metal roof

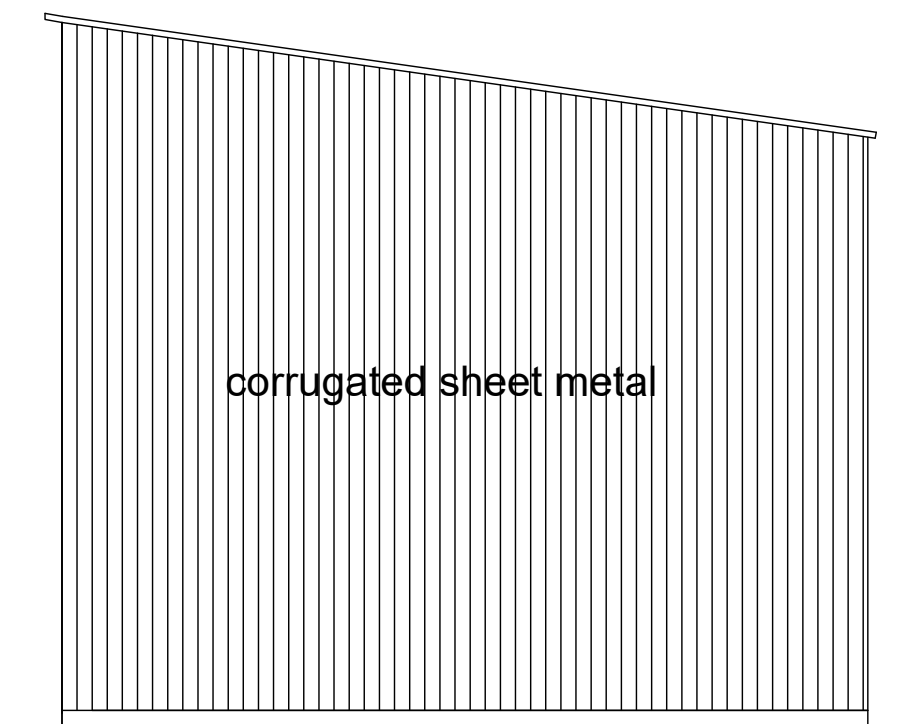

Side Elevation (West)

3973


corrugated metal roof

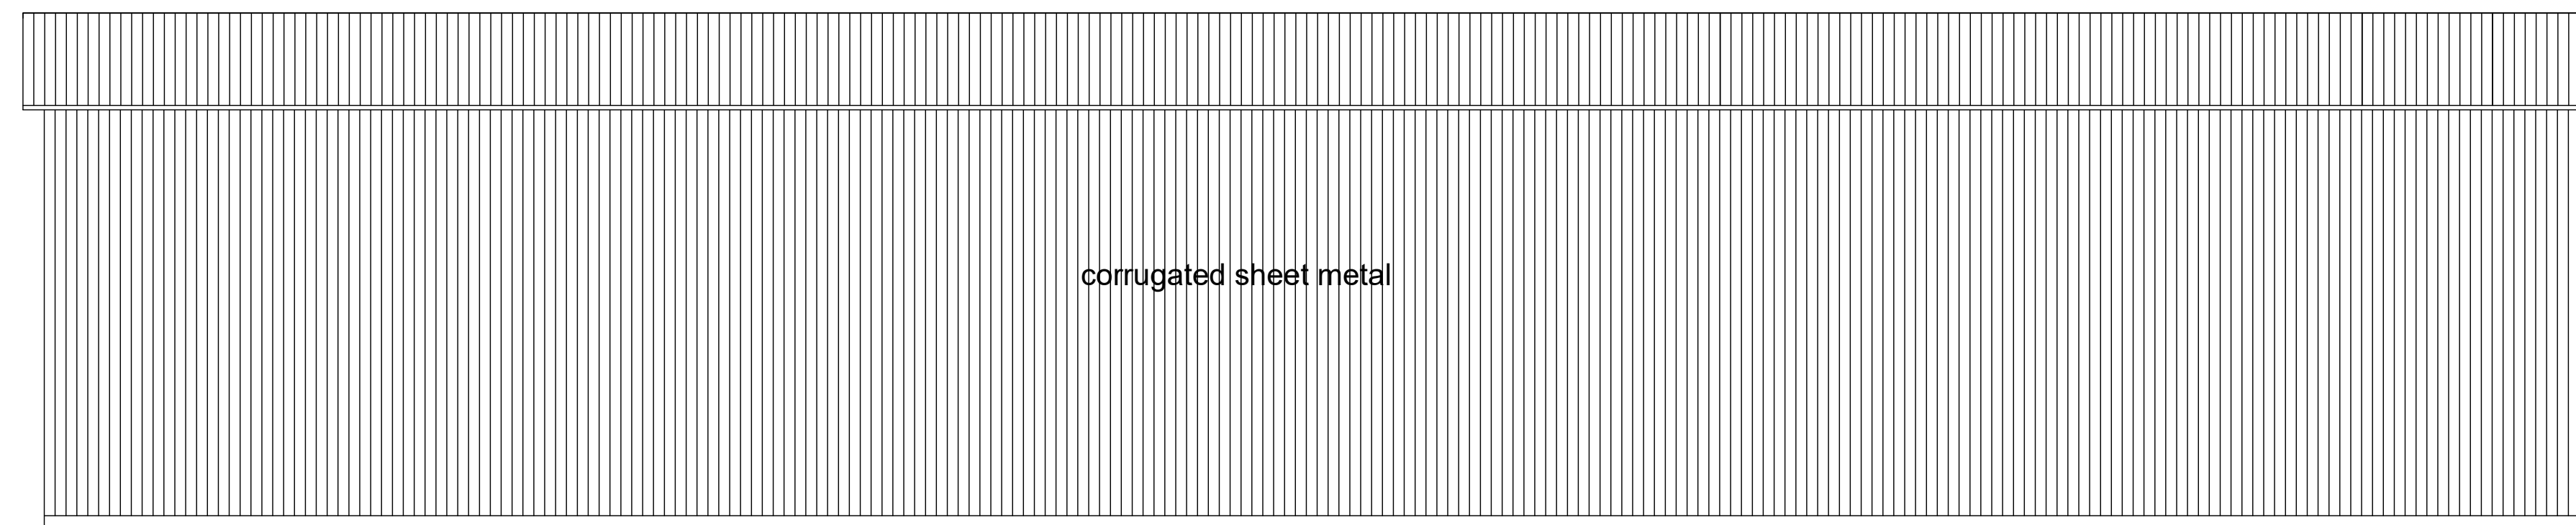

Rear Elevation (South)


corrugated sheet metal

corrugated metal roof

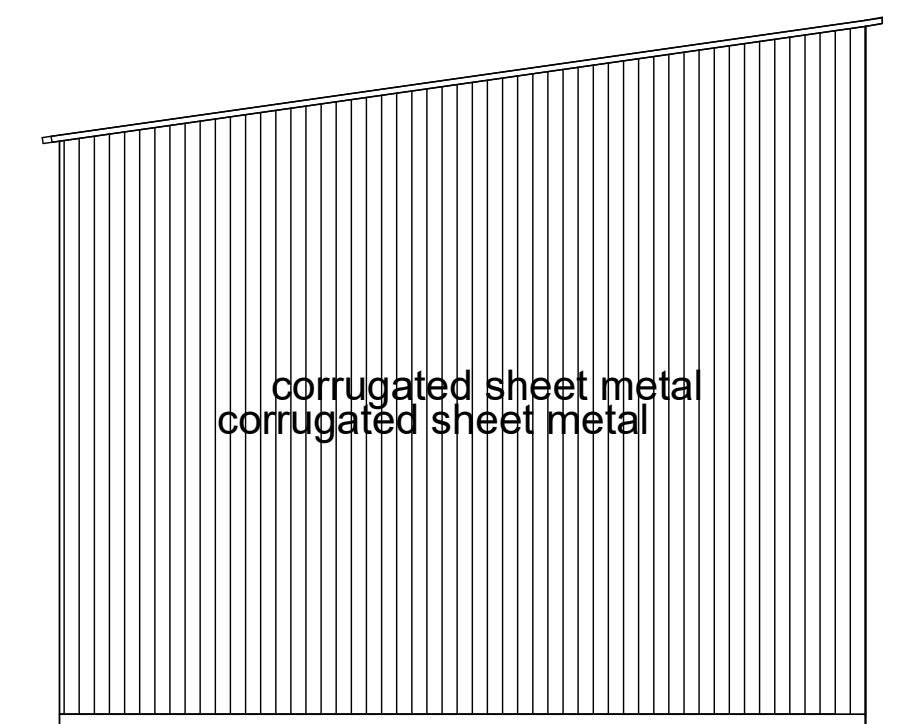

Side Elevation facing Mill Farm (East)

corrugated sheet metal

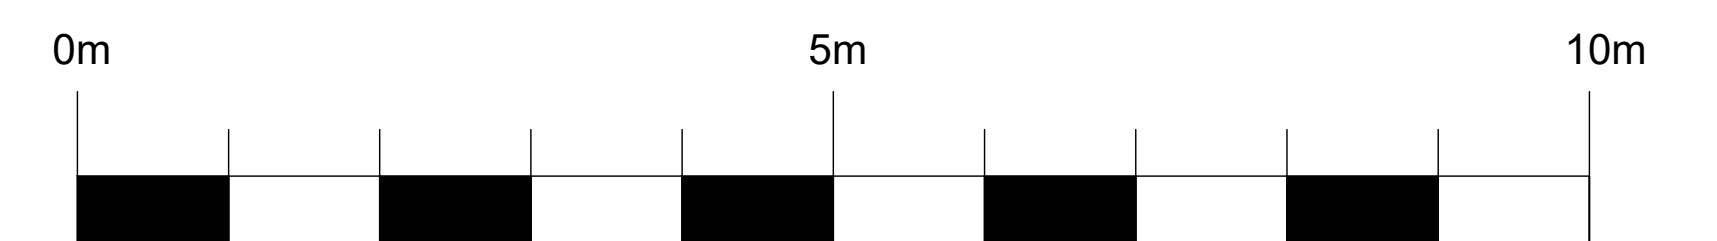

Scale Bar 1:50