


PROPOSED STAIRCASE

Ground floor (not to scale)

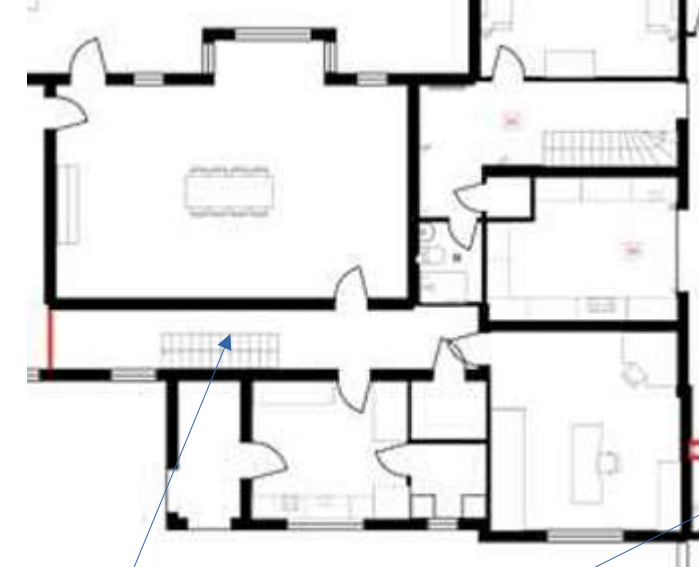


Proposed stair

First floor (not to scale)



New opening made in existing
Timber joisted first floor through
Doubling up joists. Floor void
To be lined in timber and painted
To match stair. Landing ballustrade
To match stair ballustrade.

Plan of stair 1:20 at A3

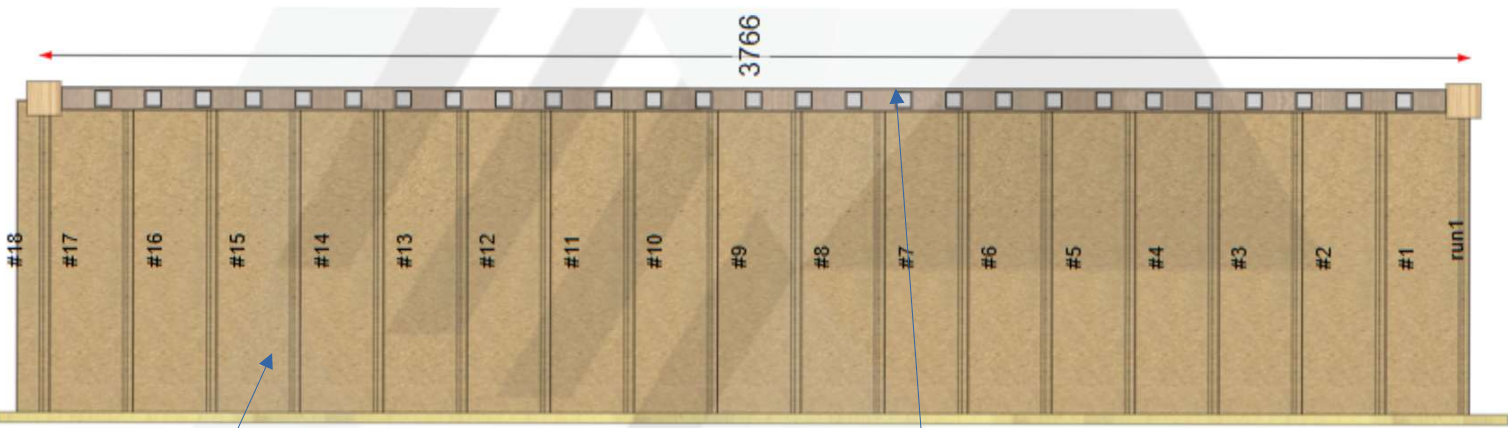

MDF Carpeted
Treads and risers

Handrail on open side with
White painted chamfered square
Ballustrades, oak handrail and chamfered
White painted newel posts with oak cap

