


HOUSE 1 GARDEN 1 TO 200 AT A3

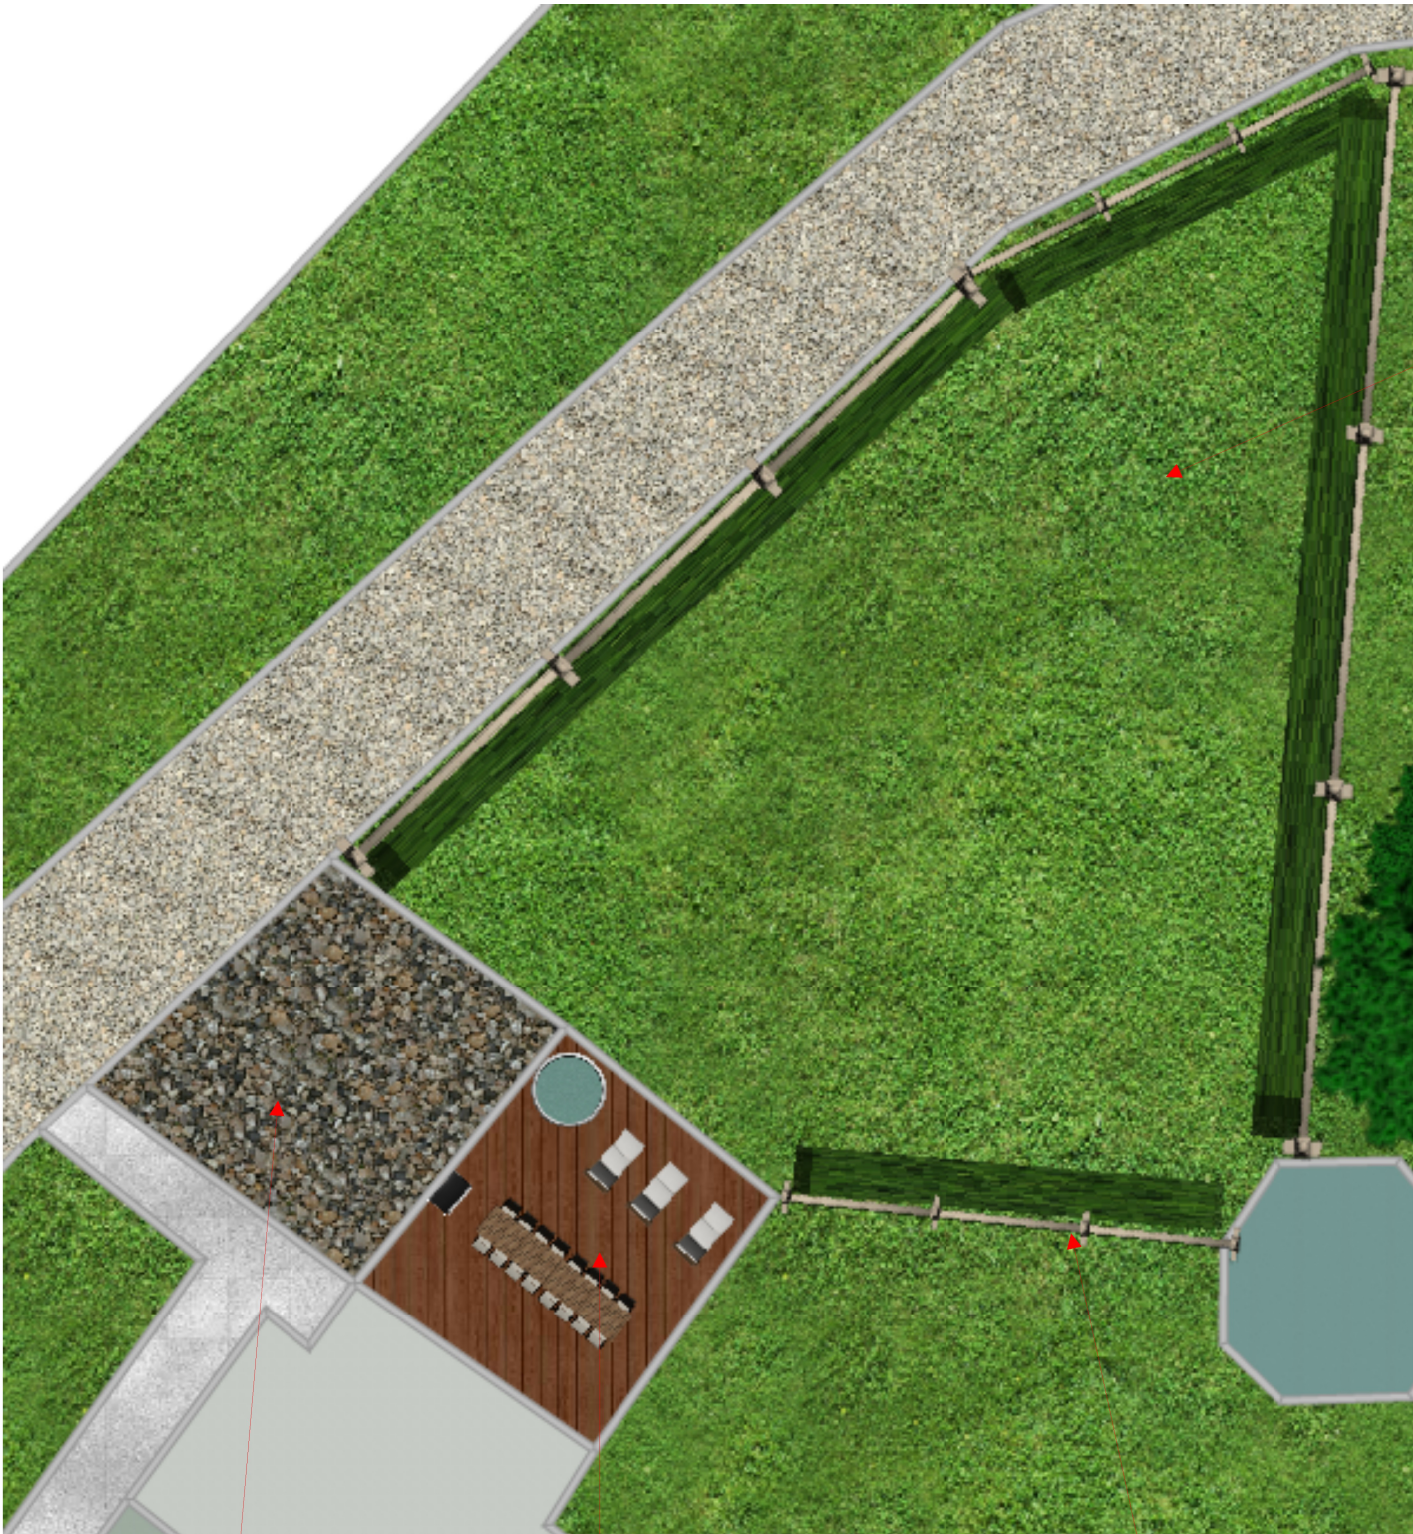

Grass overseeded
And fertilised to
Give dense sward

N

Existing asphalt parking
Area chip and tarred

Estate fencing to garden
Boundary with yew hedging
1.2m plants at 600mm centres

Timber decked patio on screw piles
With hot tub, dining table, bbq and
Sun loungers



Scale Bar

0 10