


Address


Shermanbury Place, Brighton Rd,
Horsham RH13 8HF

Drawing No.	2405SH_R0_102
Scale @ A3	1:100
Job No.	2405SH_R0
Drawn By	VM
Checked By	BK
Drawn On	09.02.2026
Issued On	09.02.2026
Status	Existing and Proposed
Drawing	South and North
Submission	Planning
Revision	00

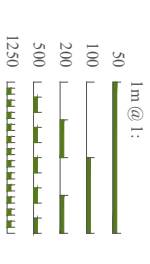

South

1:100 | EXISTING AND PROPOSED

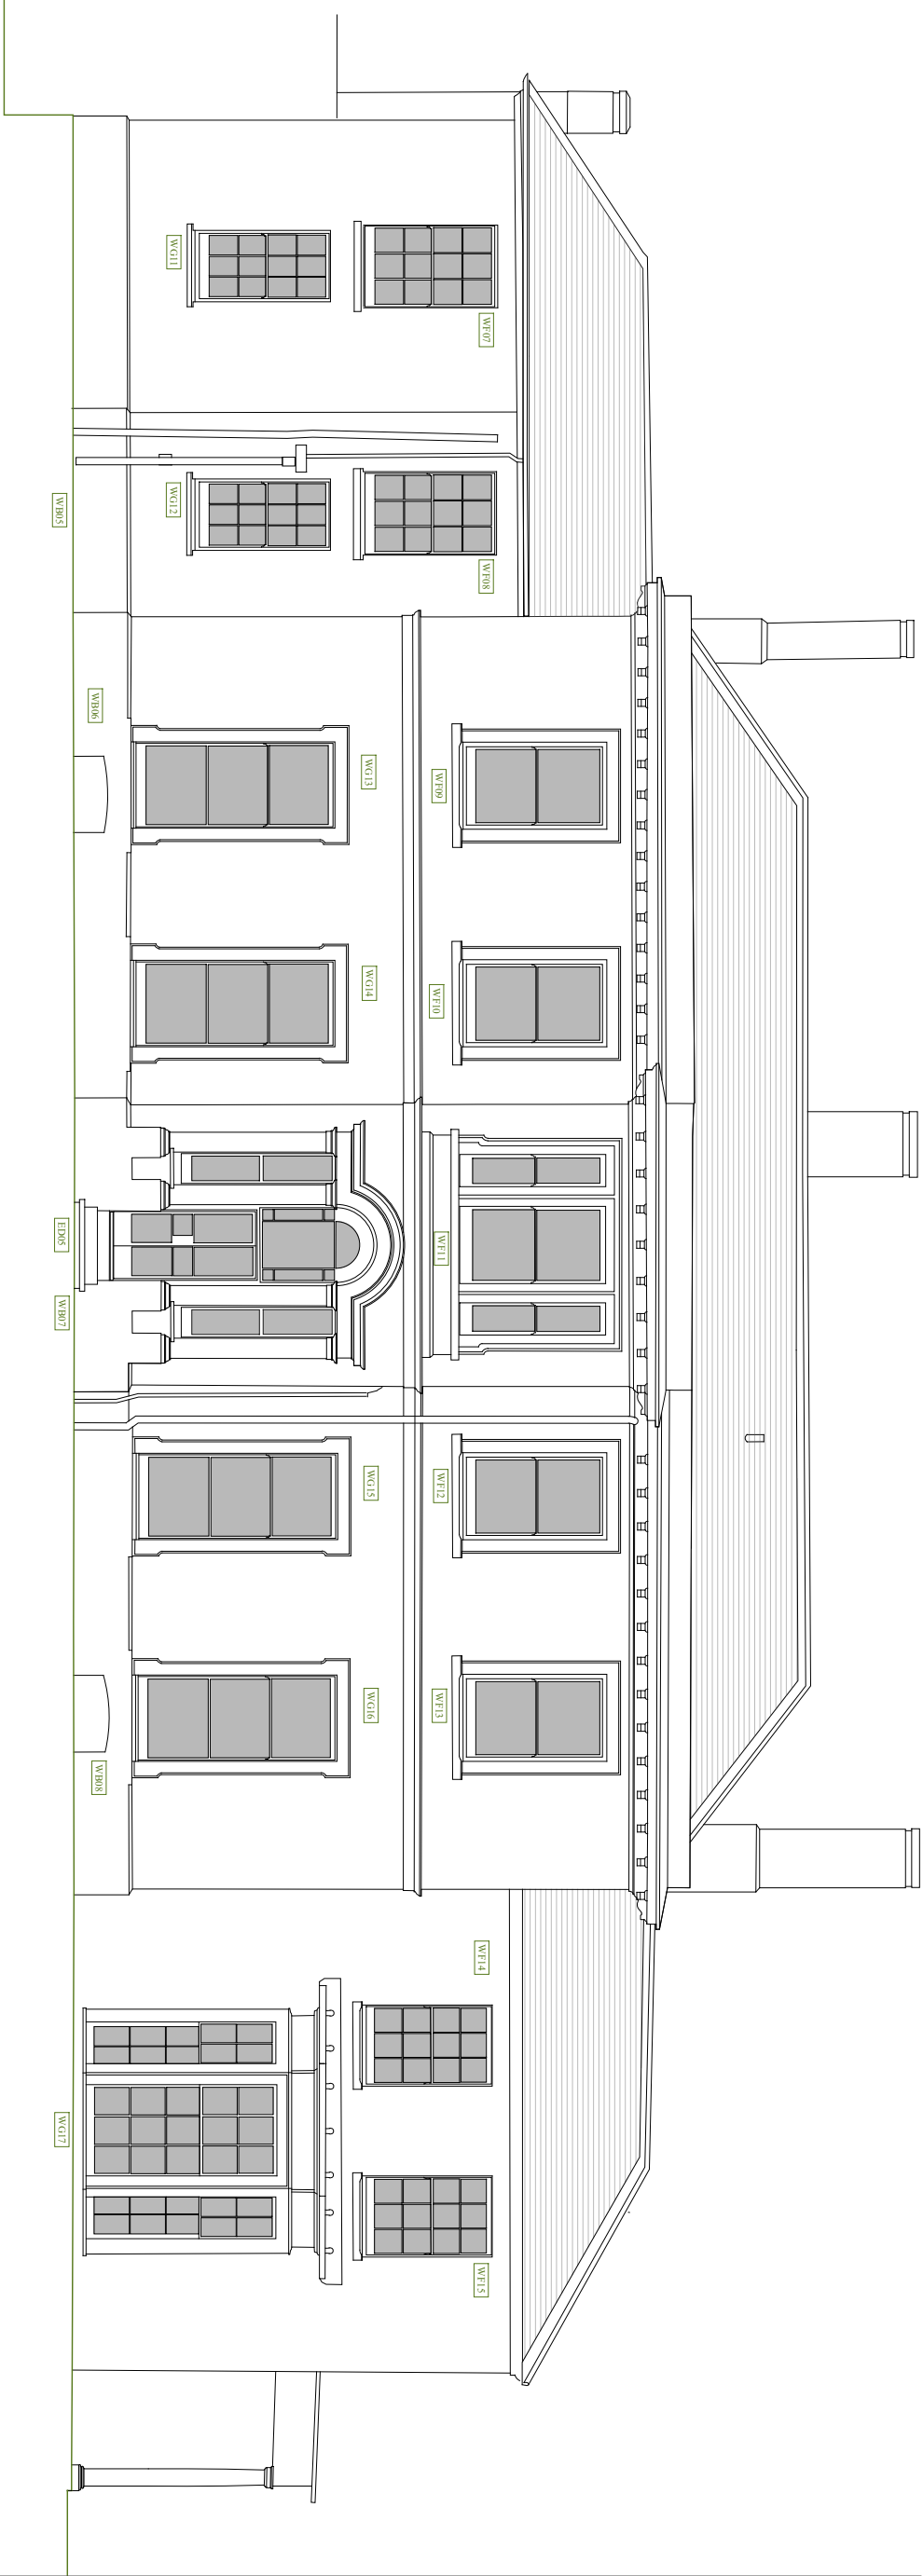

North

1:100 | EXISTING AND PROPOSED

