



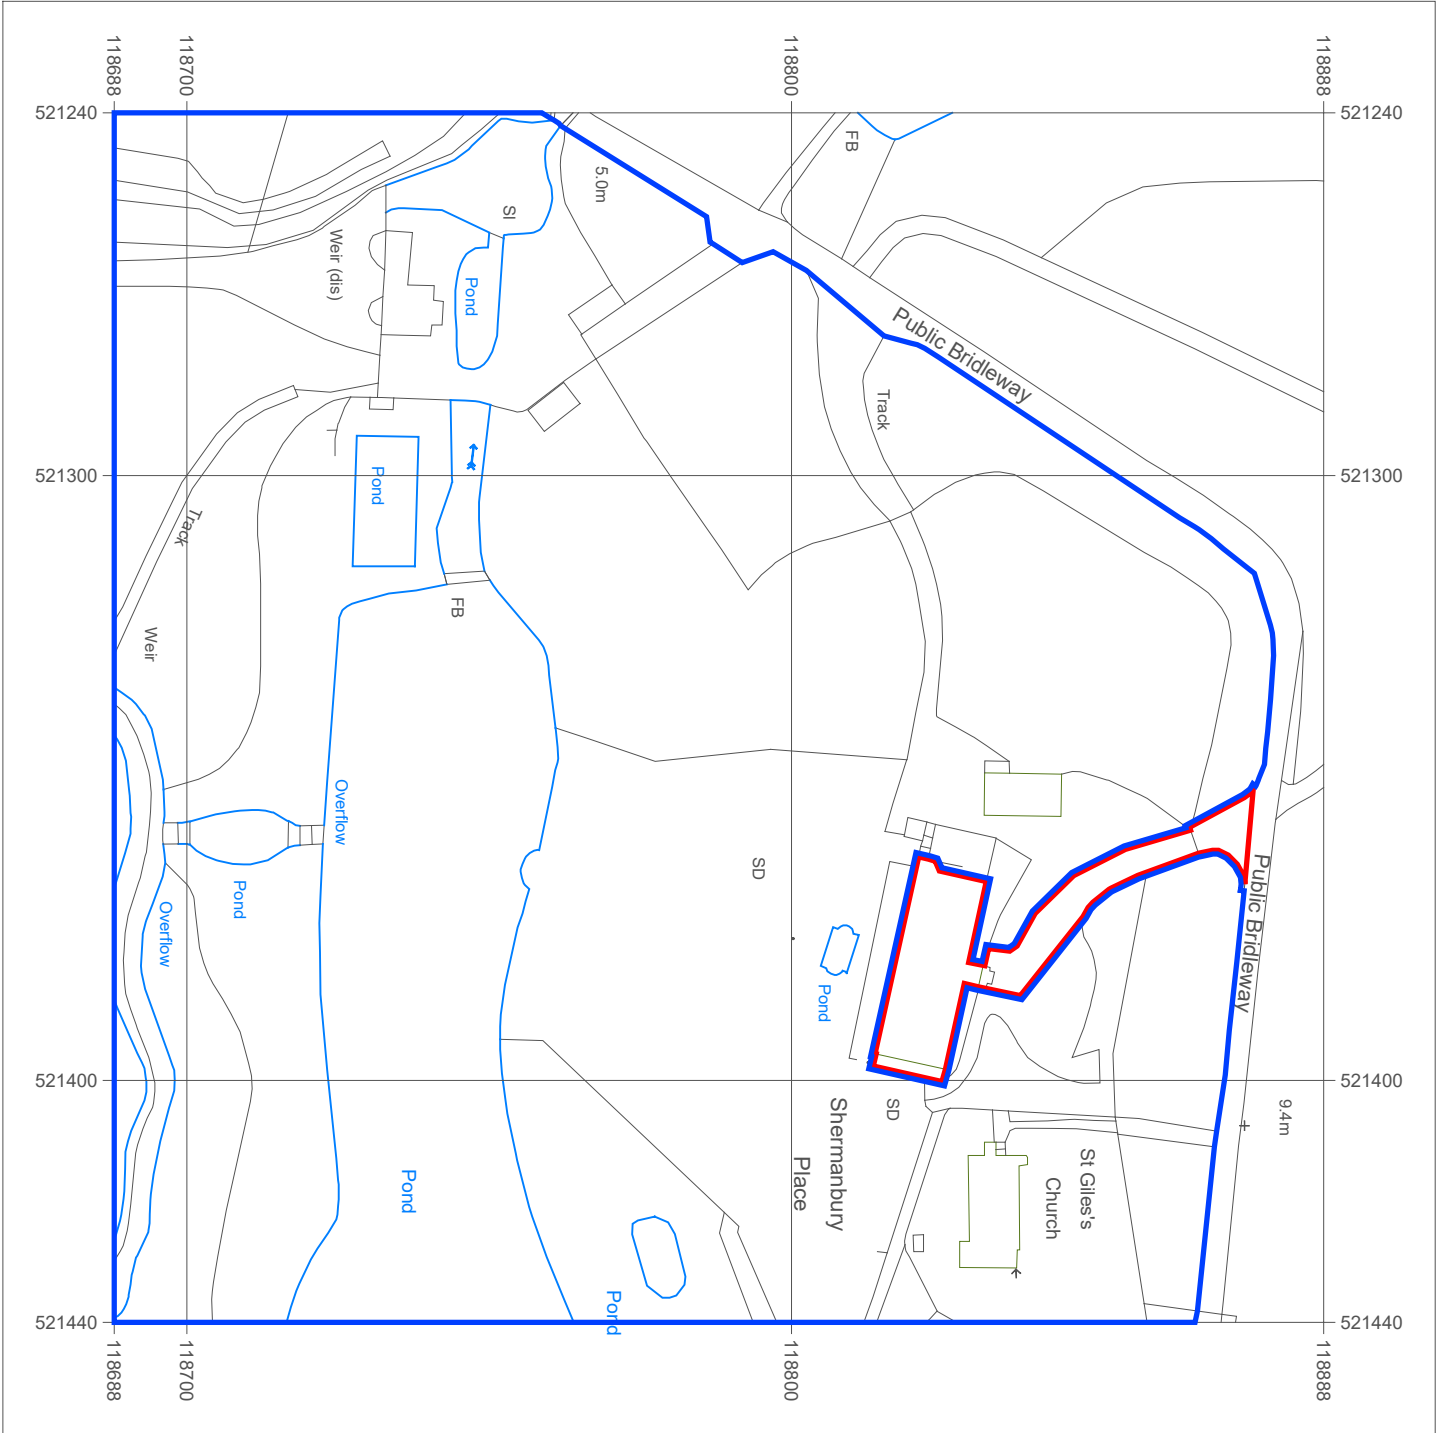


Serial number: 303154
© Crown copyright and database right 2025
Ordnance Survey licence AC0000848283
Reproduction in whole or in part is prohibited
without the prior permission of Ordnance Survey.
Location Plan
1:1250 | EXISTING

Public Bridleway

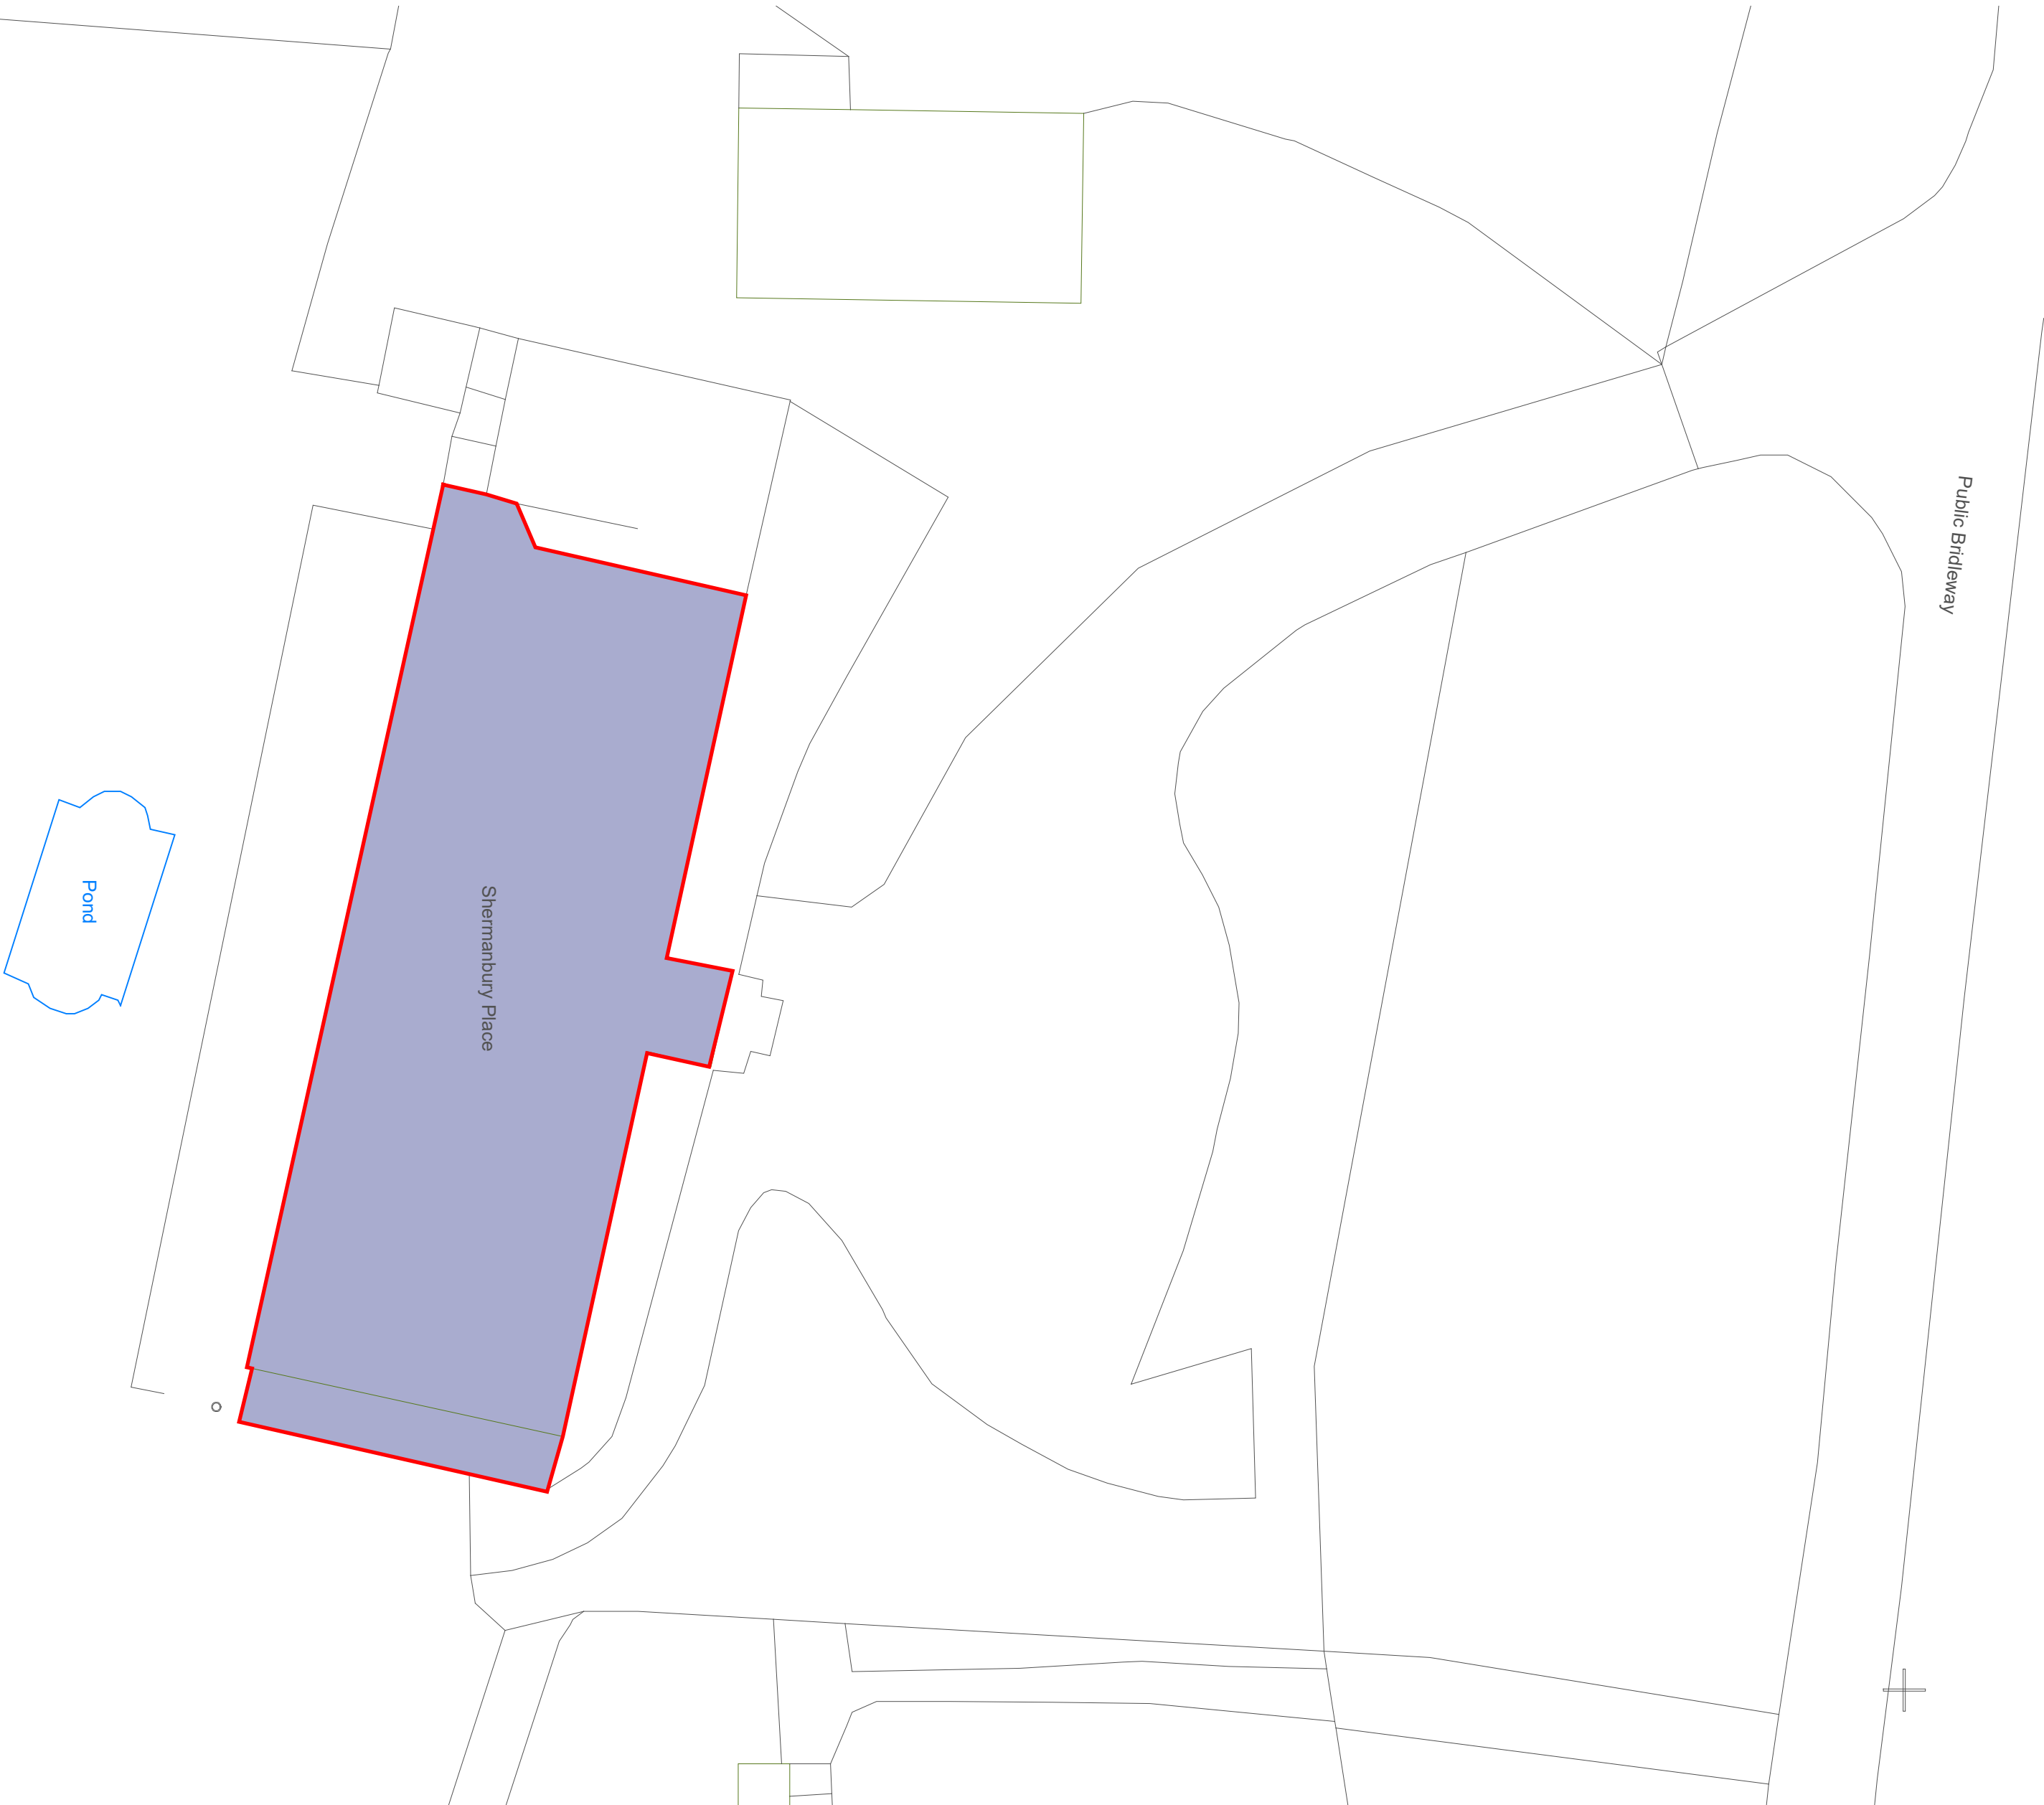


Block Plan
1:200 | PROPOSED

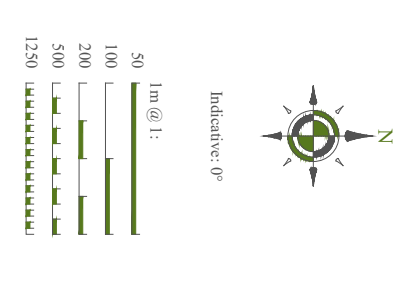

Address	
Shermanbury Place, Brighton Rd, Horslam RH13 8HP	
Drawing No. 2405SH_R0_000	
Scale @ A2 1:1250	
Job No.	2405SH_R0
Drawn By	VM
Checked By	BK
Drawn On	09.02.2026
Issued On	09.02.2026
Status	Existing and Proposed
Drawing	Location Plan and Block Plan
Submission	Planning
Revision	000

email: enquiries@manorwood.co.uk
web: www.manorwood.co.uk

04 01243 201 102
Suite 114
26 The Home
Chichester
West Sussex
PO19 7BB

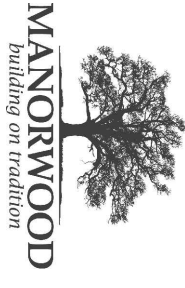

All responsibilities and duties of
Principal Designer as stated within the
above regulations now revert to the
client unless Manorwood are appointed
to undertake the design, regulations or
construction drawings.

This information can be provided on
request; however, it is anticipated that
the information will be used for the
identification of potential design risks
Regulations or construction design
Status and prior to construction works
commencing on site.

This drawing is intended for Planning
purposes only and as such does not
highlight residual design related health
and safety risks.

Construction (Design and
Management) Regulations 2015

All dimensions must be checked on
site prior to commencement of works.

Do not scale from this drawing unless
for Local Authority planning purposes.

This drawing is the copyright of
Manorwood Construction Ltd but may
be used for planning purposes by the
holder of the planning application
without breach of
copyright.