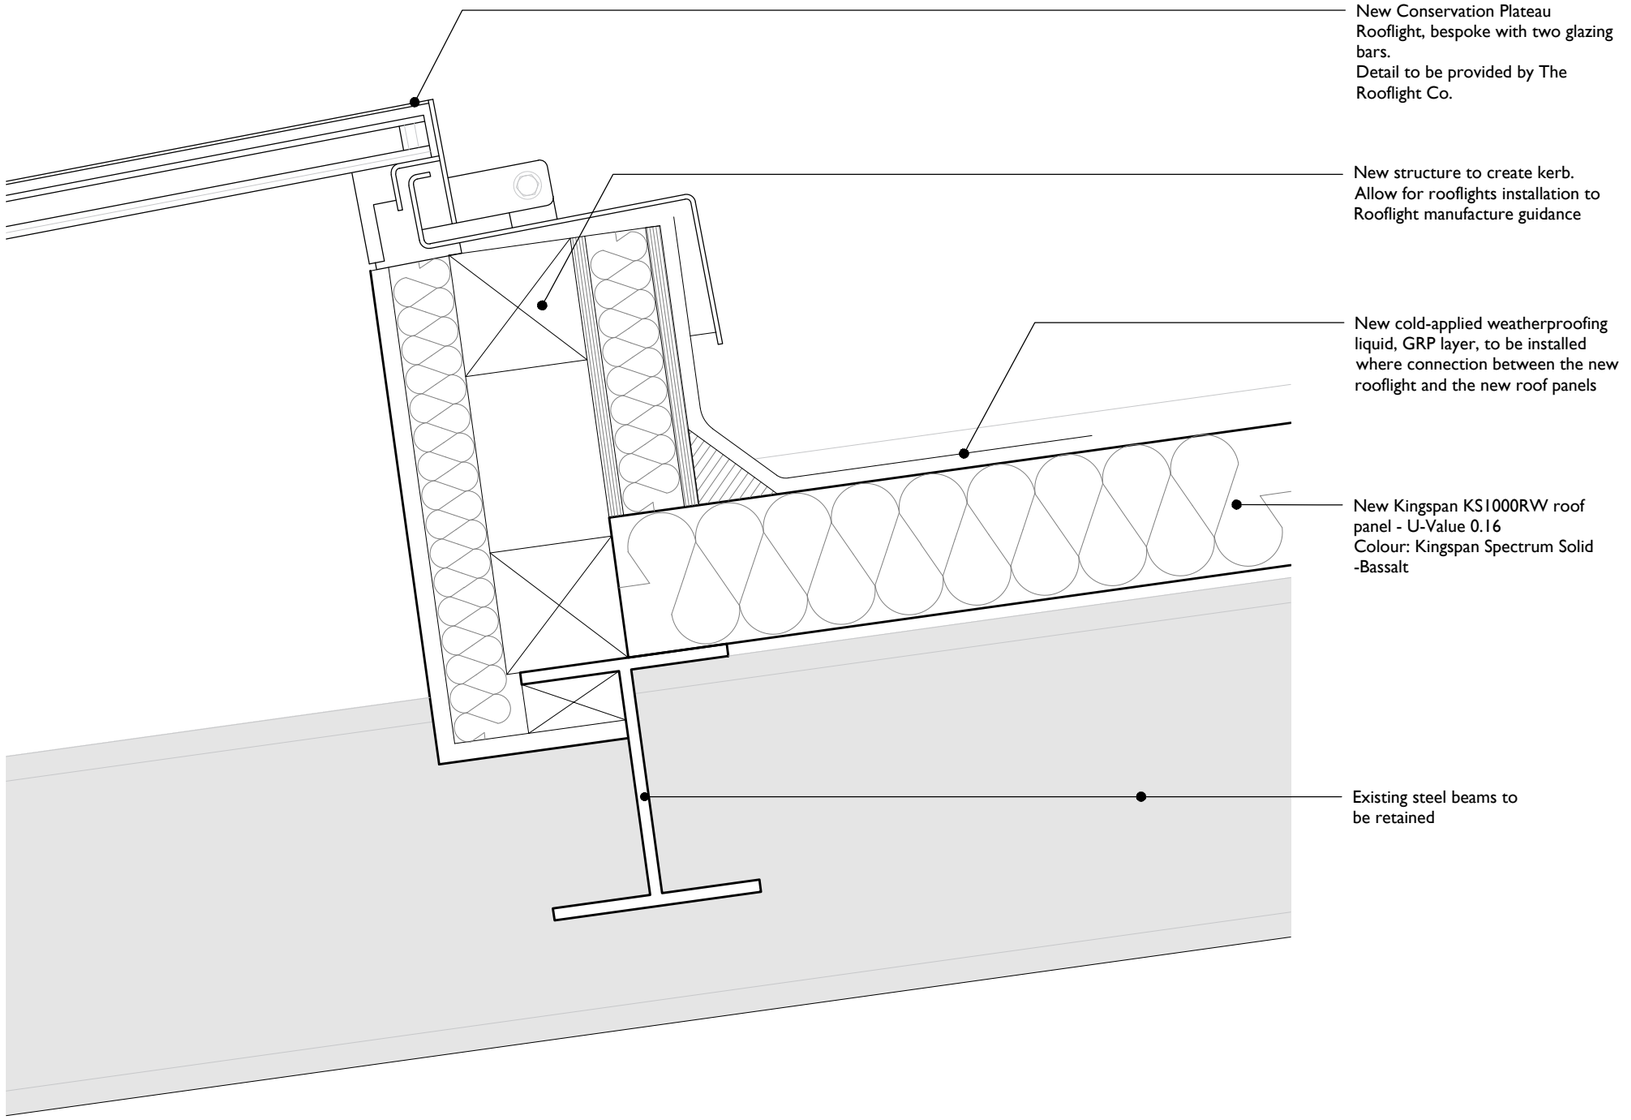


1 / 5003 **Proposed Section DD**
Scale - 1:5 @ A3

0 100mm 200mm 300mm 400mm 500mm

Notes: 13/06/2024 10:51:59


Drawings are based on survey data and may not accurately represent what is physically present.

Do not scale from this drawing. All dimensions are to be verified on site before proceeding with the work.

All dimensions are in millimeters unless noted otherwise.

Purcell shall be notified in writing of any discrepancies.

Key Plan
not to scale

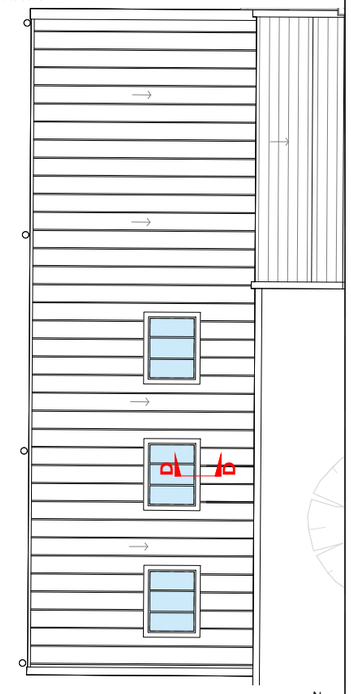

KEY

Existing steel beam

General Note:

- Existing Section Information is indicative as this wasn't surveyed.
- Build up drawn indicatively - TBC with site investigations

REV	DATE	BY	CHK	DESCRIPTION
C01	13/06/2024	MG	JC	Issue for Listed Building Consent

CLIENT
Leonardslee Gardens

PROJECT
Leonardslee Lakes and Gardens

JOB NUMBER
242769

PURCELL

TITLE
Proposed Rooflight Detail
Former Generator Block - Roof Works

SIZE	SCALE	LAST REVISED	DRAWN	CHECKED
A3L	1:5@A3	13/06/2024	MG	JC

REV **C01** SUITABILITY/REASON FOR ISSUE **Issue for Listed Building Consent**

DRAWING NAME
242769-PUR-50-ZZ-DR-A-5003

15 Bermondsey Square, Tower Bridge Road, London SE1 3UN
© PURCELL 2019. PURCELL ® IS THE TRADING NAME OF PURCELL ARCHITECTURE LTD.