



scale bar @ 1/100

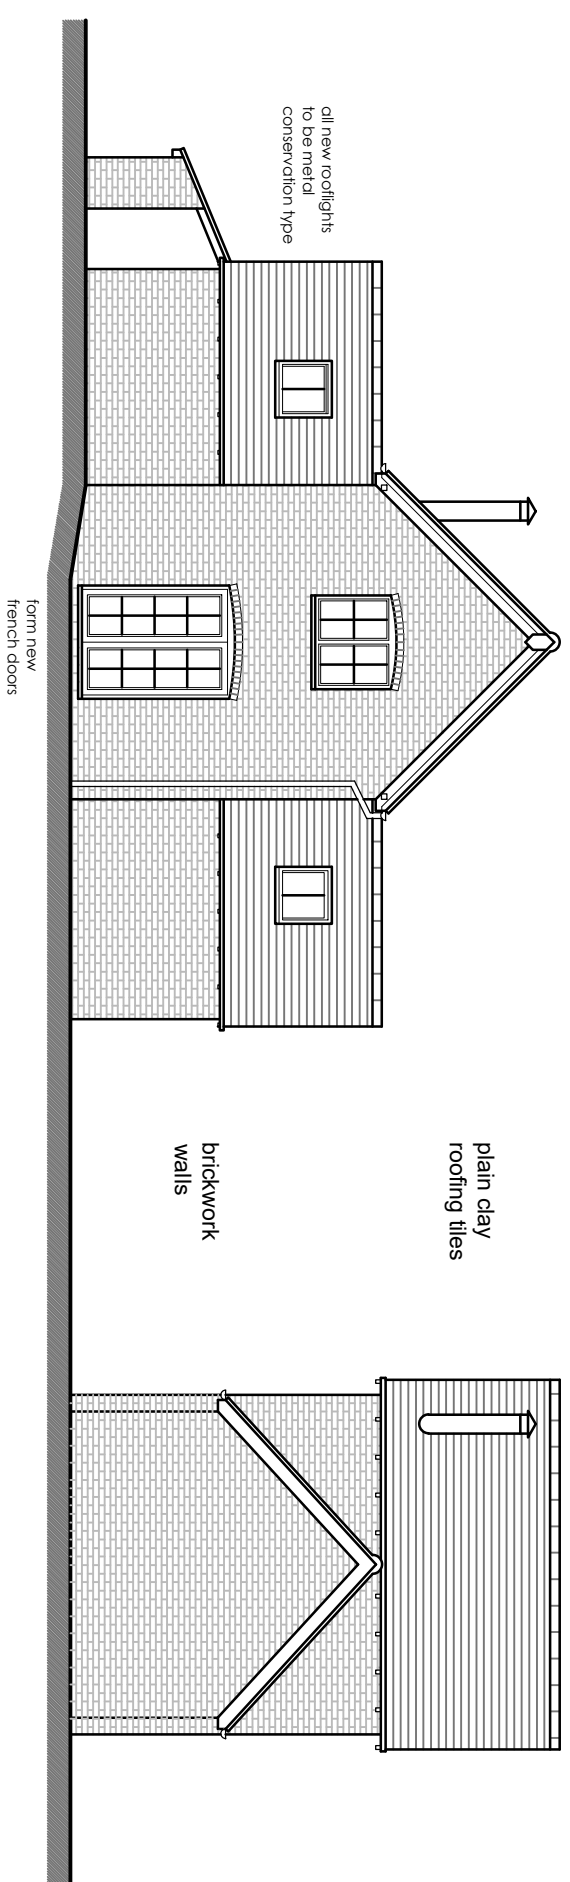


Rear Elevation 1:100
west

Side Elevation 1:100
south


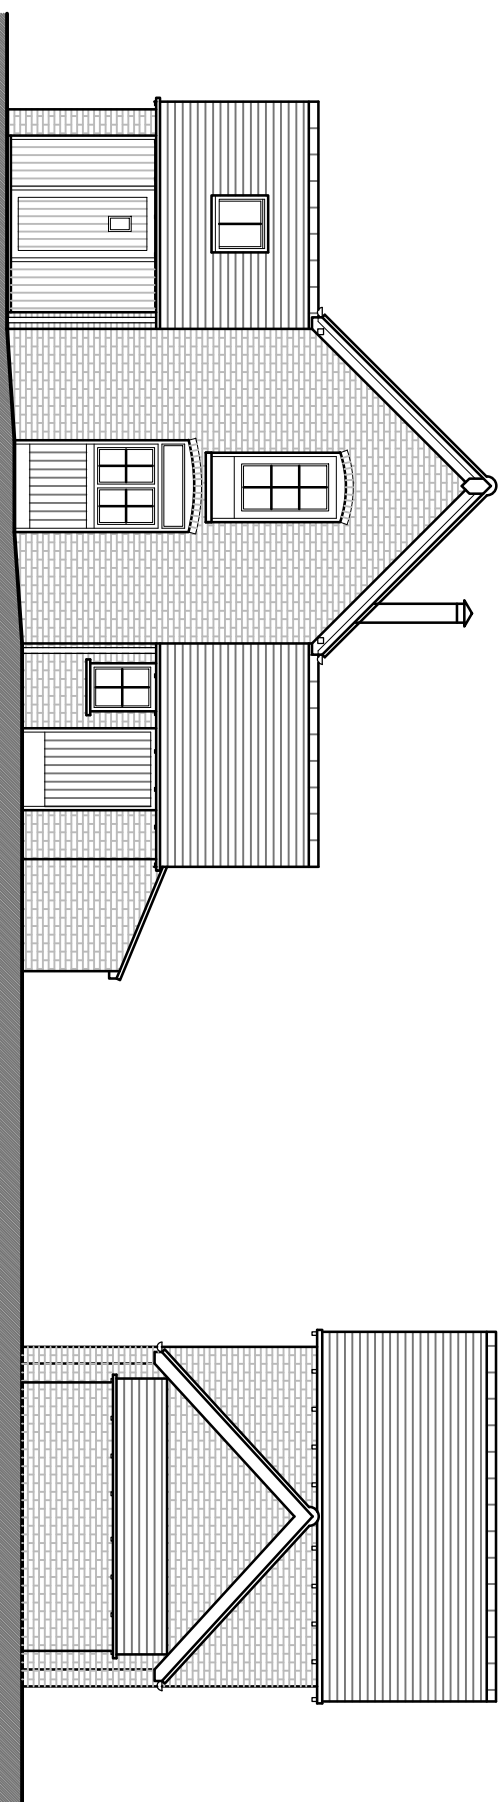


Front Elevation 1:100
east

Side Elevation 1:100
north



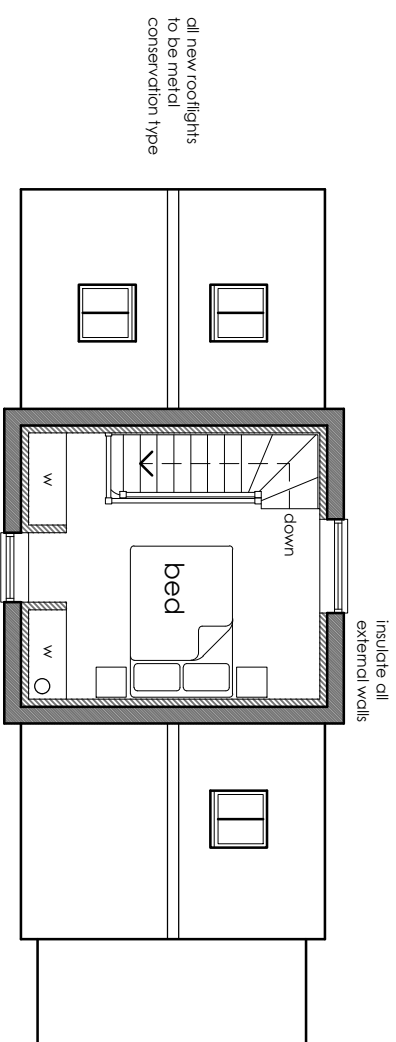


First Floor Plan 1:100

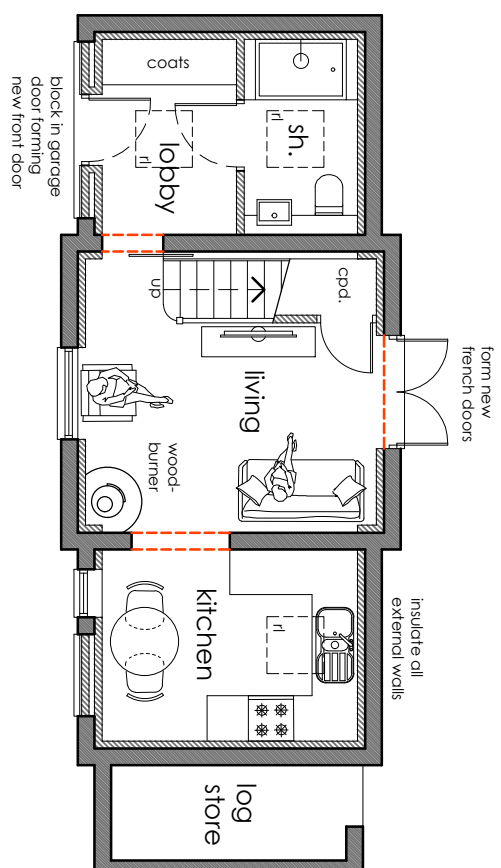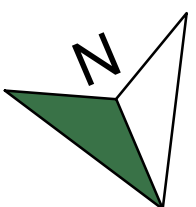

- existing walls
- new walls
- removed walls

Ground Floor Plan 1:100

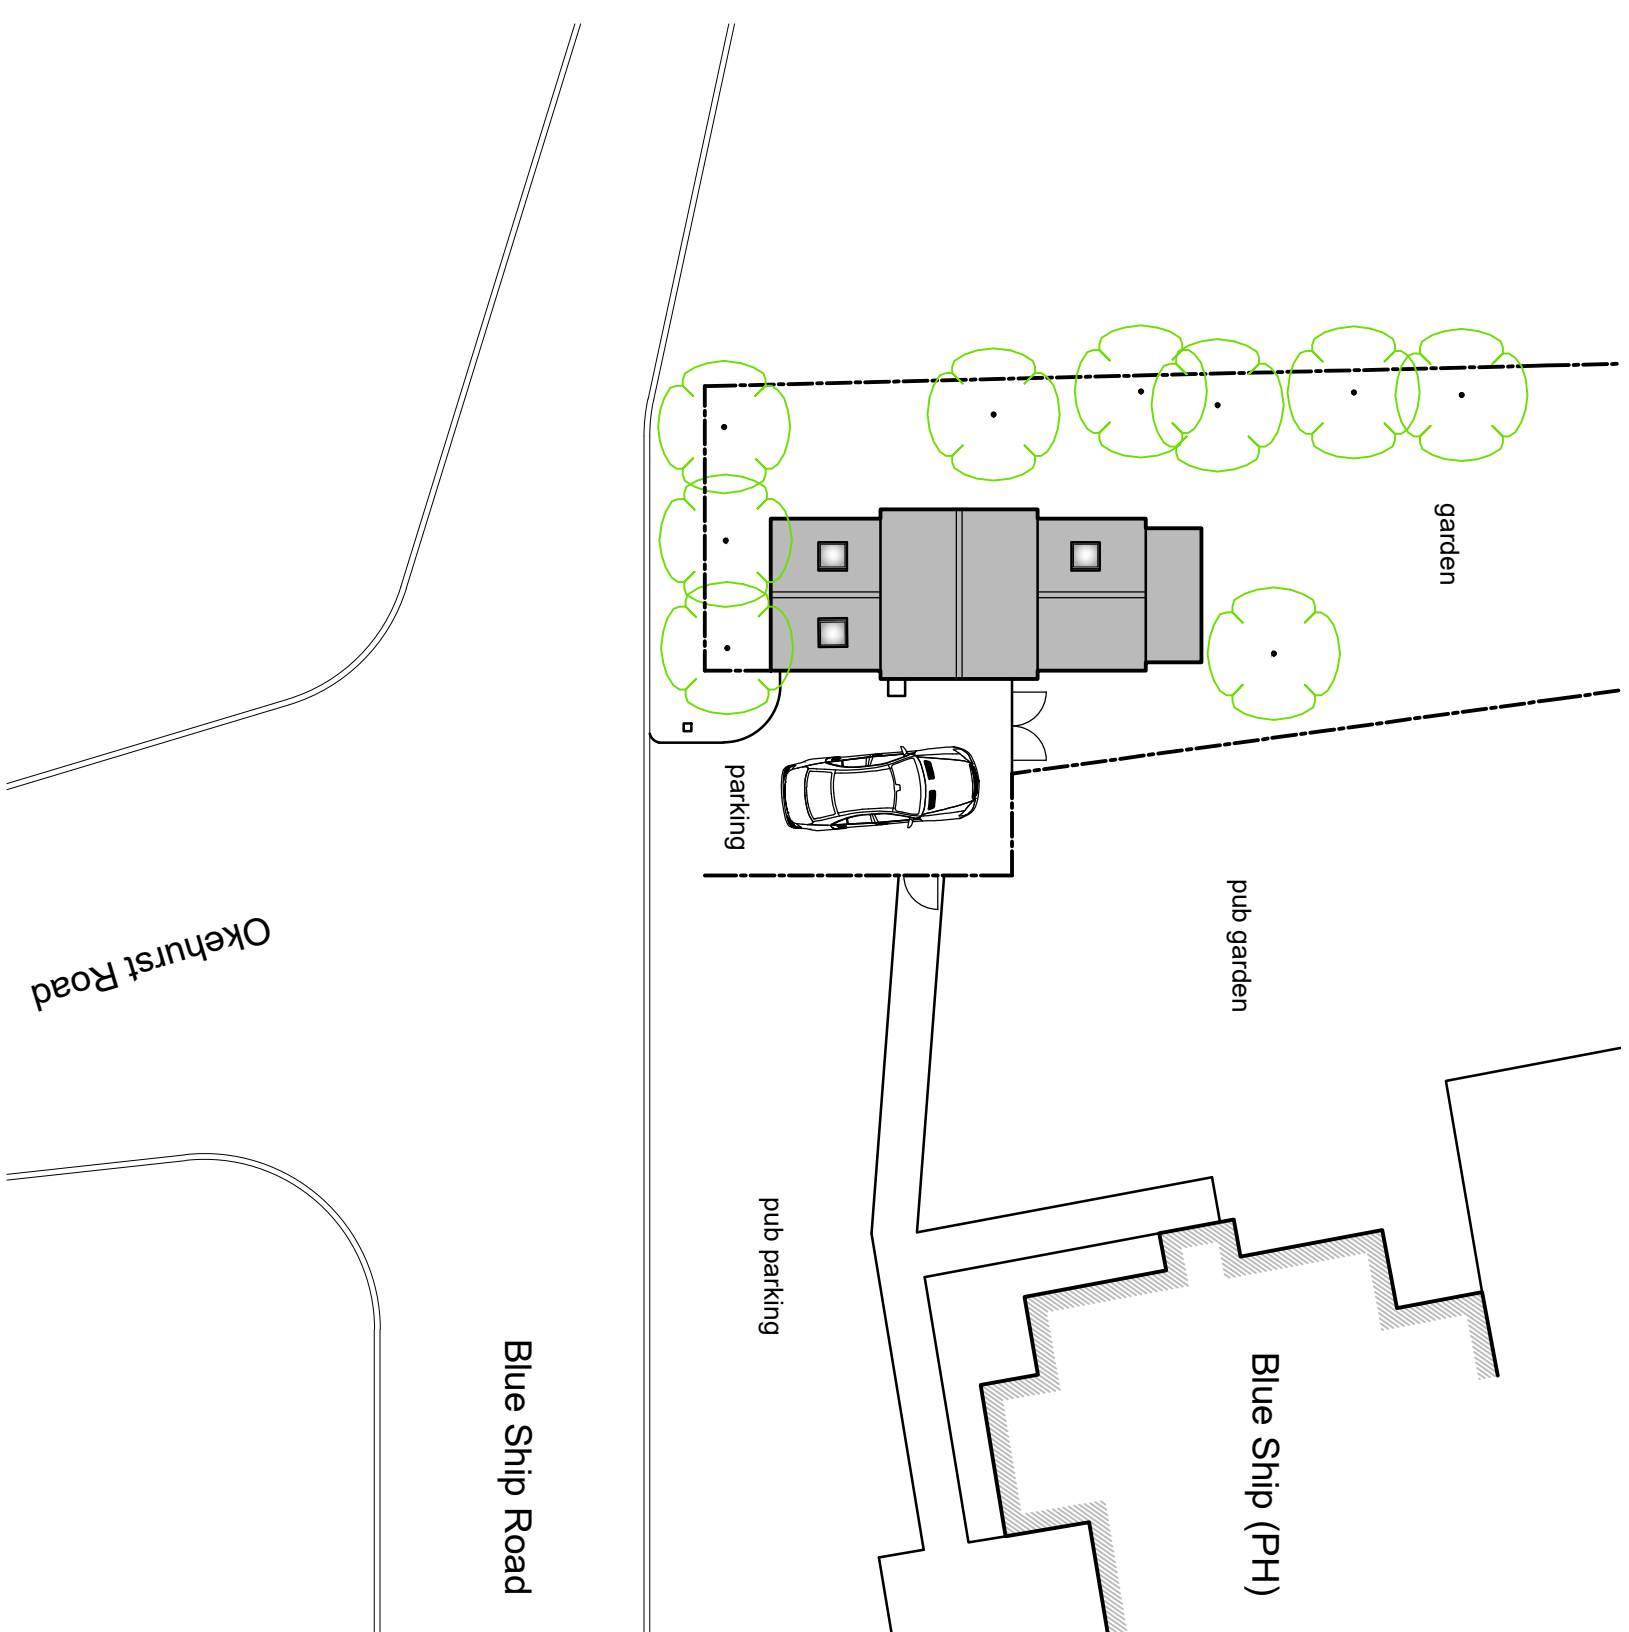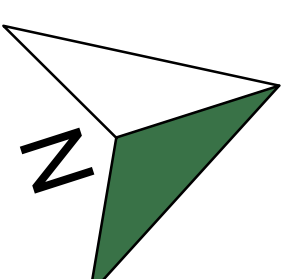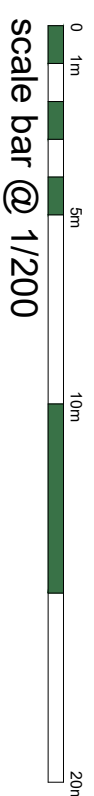

Site Layout Plan 1:200