


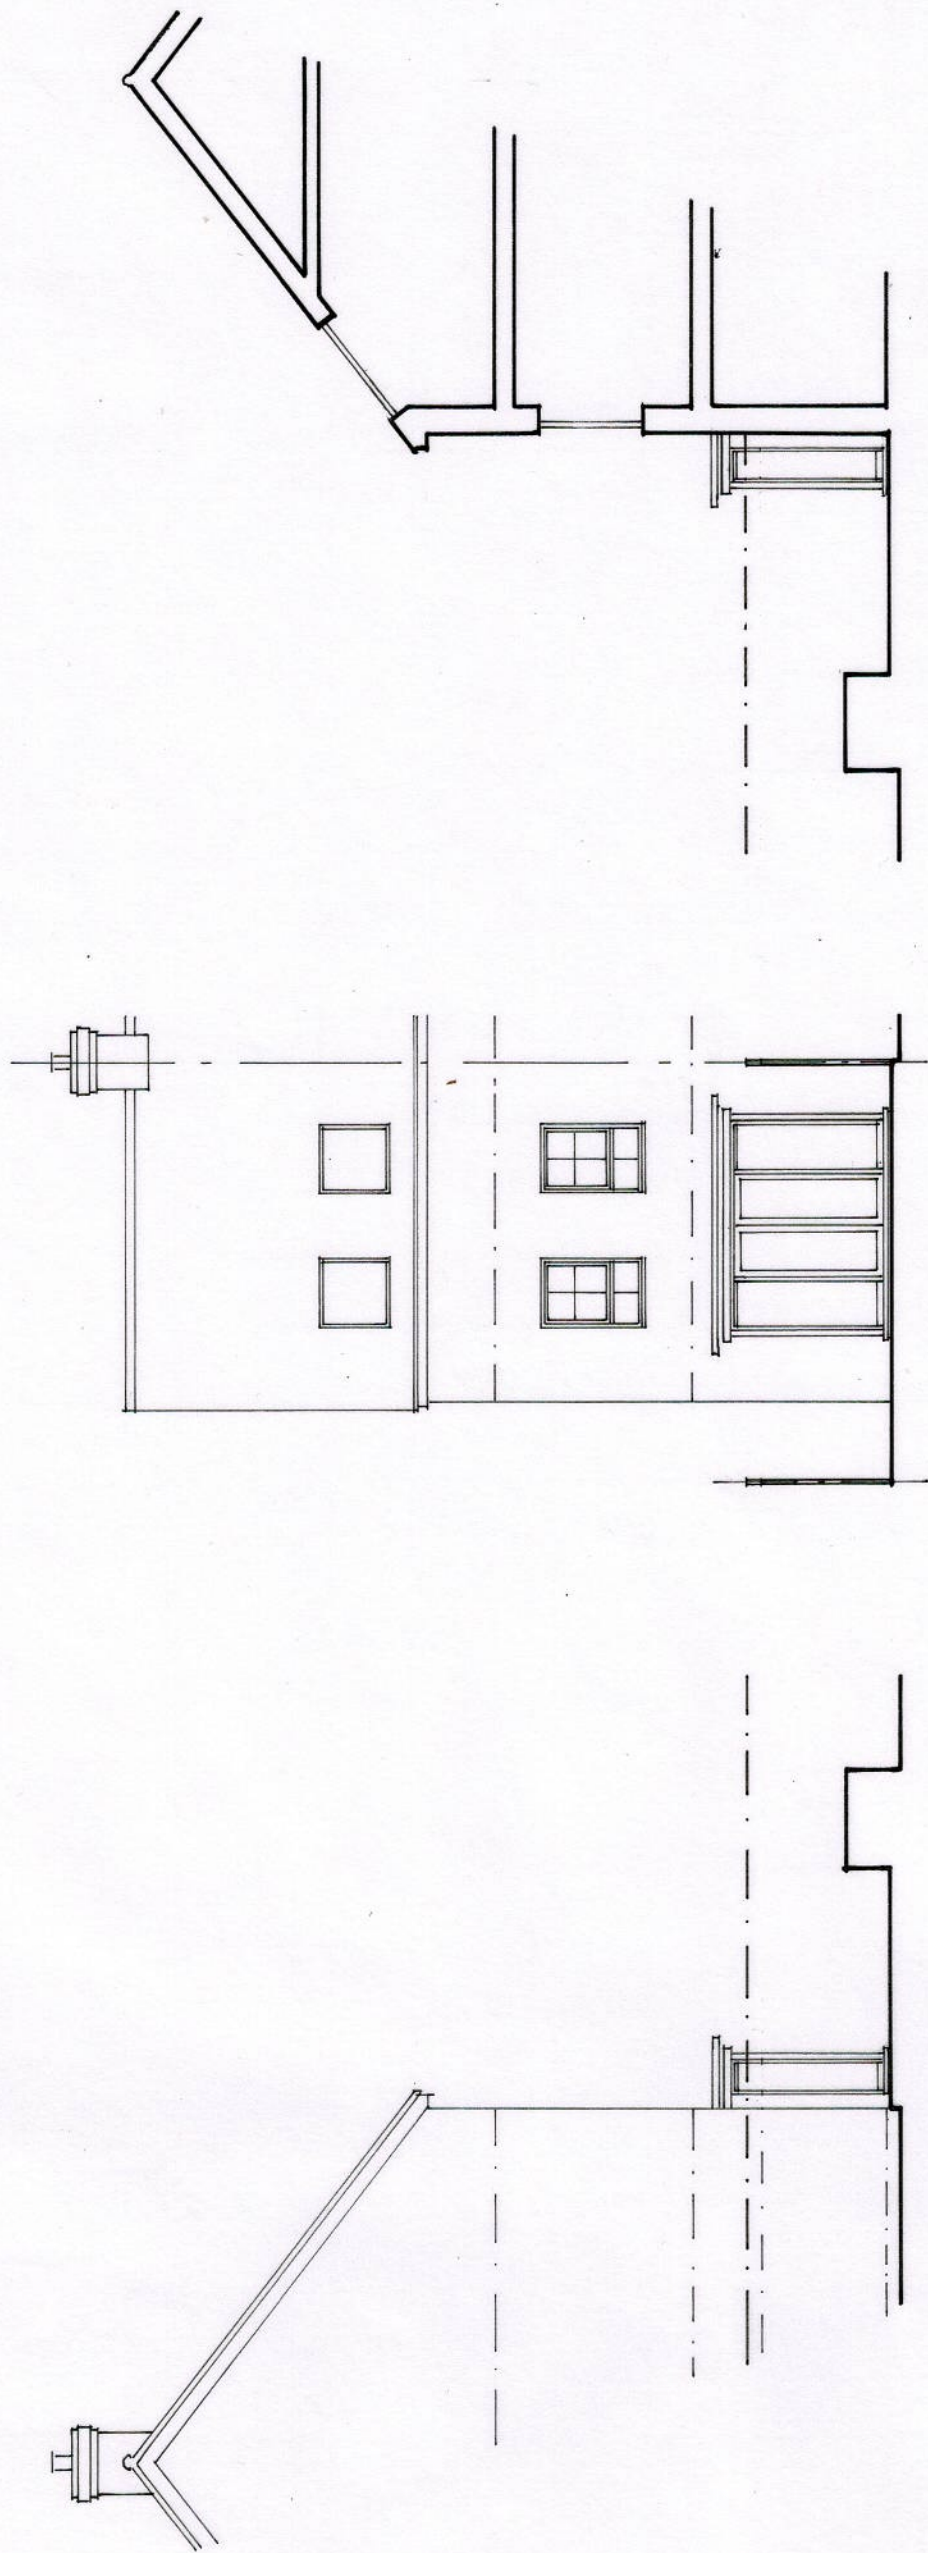

SIDE · EAST

REAR · NORTH

SIDE · WEST

scale bar 1:100



**Belmont Designs Practice
Limited**

37 Ashenground Road
Haywards Heath
West Sussex
RH16 4PS
email:james@belmont-designs.co.uk

Architectural Practice

Client
Mr & Mrs B Whitmore

Date Feb 2026
Scale 1:100 @ A3
Drawn JTM
Drawing No

Site
8 Fletcher Way
Henfield
BN5 9FR

B.053.25.04

copyright and all
dimensions to be
checked prior to
commencement

Project
Proposed single storey
extension to the rear
of the property

Existing Elevations