
SITE LOCATION



0 1km 2km
Scale

SITE LOCATION
(Scale 1:50000)
Ordnance Survey map extract
based upon Landranger map series
with the permission of the controller of
Her Majesty's Stationery Office
Licence No. 100022432
Crown copyright.

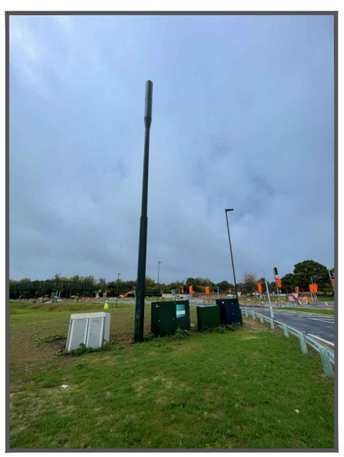


SITE PHOTOGRAPH

N
W E
S

= Right of Access

= Public Access Route

SITE LOCATION

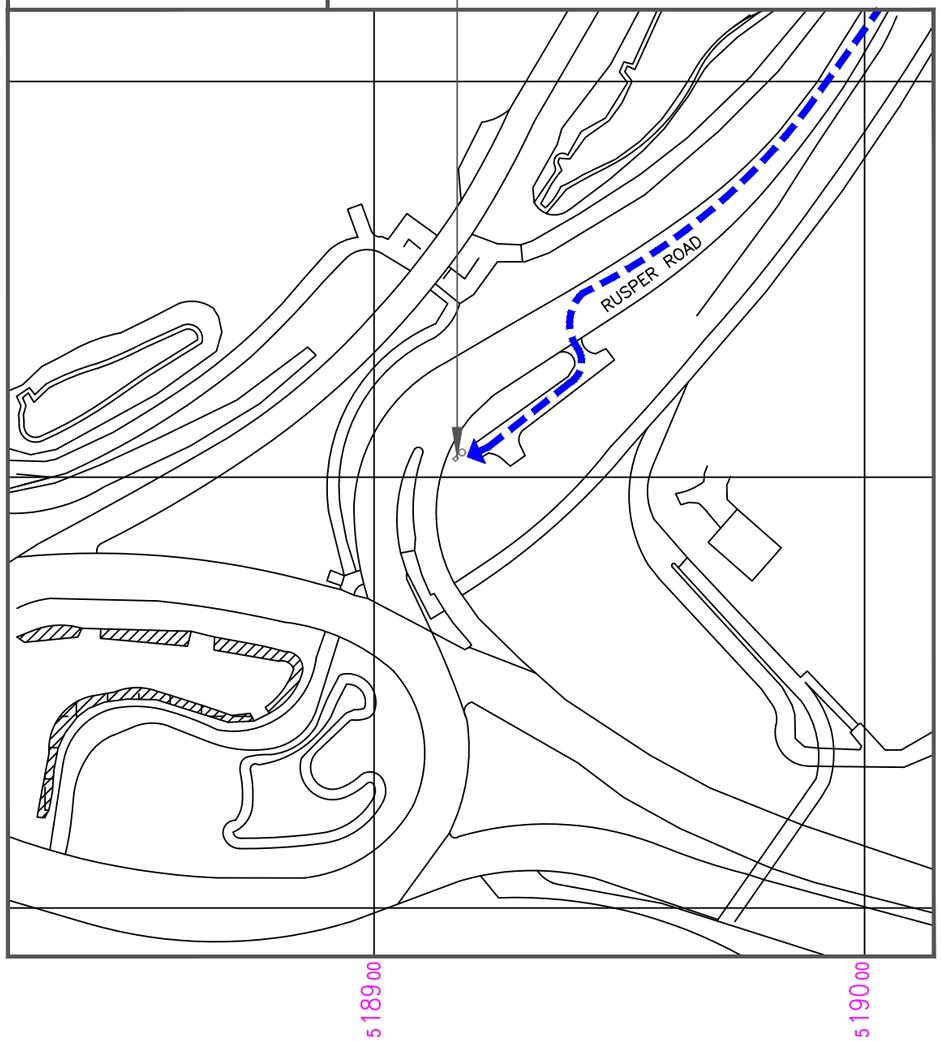

DETAILED SITE LOCATION
(Scale 1:1250)
Based upon Ordnance Survey map extract
with the permission of the Controller of
Her Majesty's Stationery Office.
Crown copyright.
Licence No. 100022432

50 0 50 100 150

ORIGINAL SCALE AT A3 – 1:1250

ALL DIMENSIONS IN METRES

ALL DIMENSIONS ARE IN mm UNLESS NOTED OTHERWISE

N.G.R E: 518924 N: 133502

DIRECTIONS TO SITE:
EXIT JUNCTION 9 OFF THE M25 ANTI–CLOCKWISE. AT THE ROUNDABOUT TAKE THE SECOND EXIT ONTO THE A243. AT THE NEXT ROUNDABOUT TAKE THE SECOND EXIT ONTO THE A243 LEATHERHEAD BYPASS. TAKE THE SECOND EXIT AT THE NEXT TWO ROUNDABOUTS, THEN AT THE THIRD TAKE THE FIRST EXIT ONTO THE A24 DORKING ROAD. FOLLOW THE A24 TO HORSHAM. AT THE ROUNDABOUT TAKE THE FIRST EXIT ONTO THE A264. AT THE NEXT ROUNDABOUT TAKE THE FIRST EXIT INTO RUSPER ROAD. THE SITE IS ON THE RIGHT HAND SIDE APPROX. 120m UP THE ROAD.

NOTES:

REV	MODIFICATION	BY	CH	DATE
A	Issued for Approval	PKN	BO	21.12.23

mitie

vodafone
CTIL - UMLAUT

Cell Name	Opt.
HORSHAM NORTH	–

Cell ID No

CORNERSTONE	VMO2	VF
125719	011774	80231_10

Site Address / Contact Details


RUSPER STREETWORKS
RUSPER ROAD
EAST SUSSEX
HORSHAM
RH12 5JW

Drawing Title: SITE LOCATION MAPS

Purpose of issue: PLANNING — Dwg Rev: A

Drawing Number: 100 — Pack Issue: B

Surveyed By:		Original Sheet Size:	
MITIE		A3	
Drawn: PKN	Date: 21.12.23	Checked: BO	Date: 21.12.23

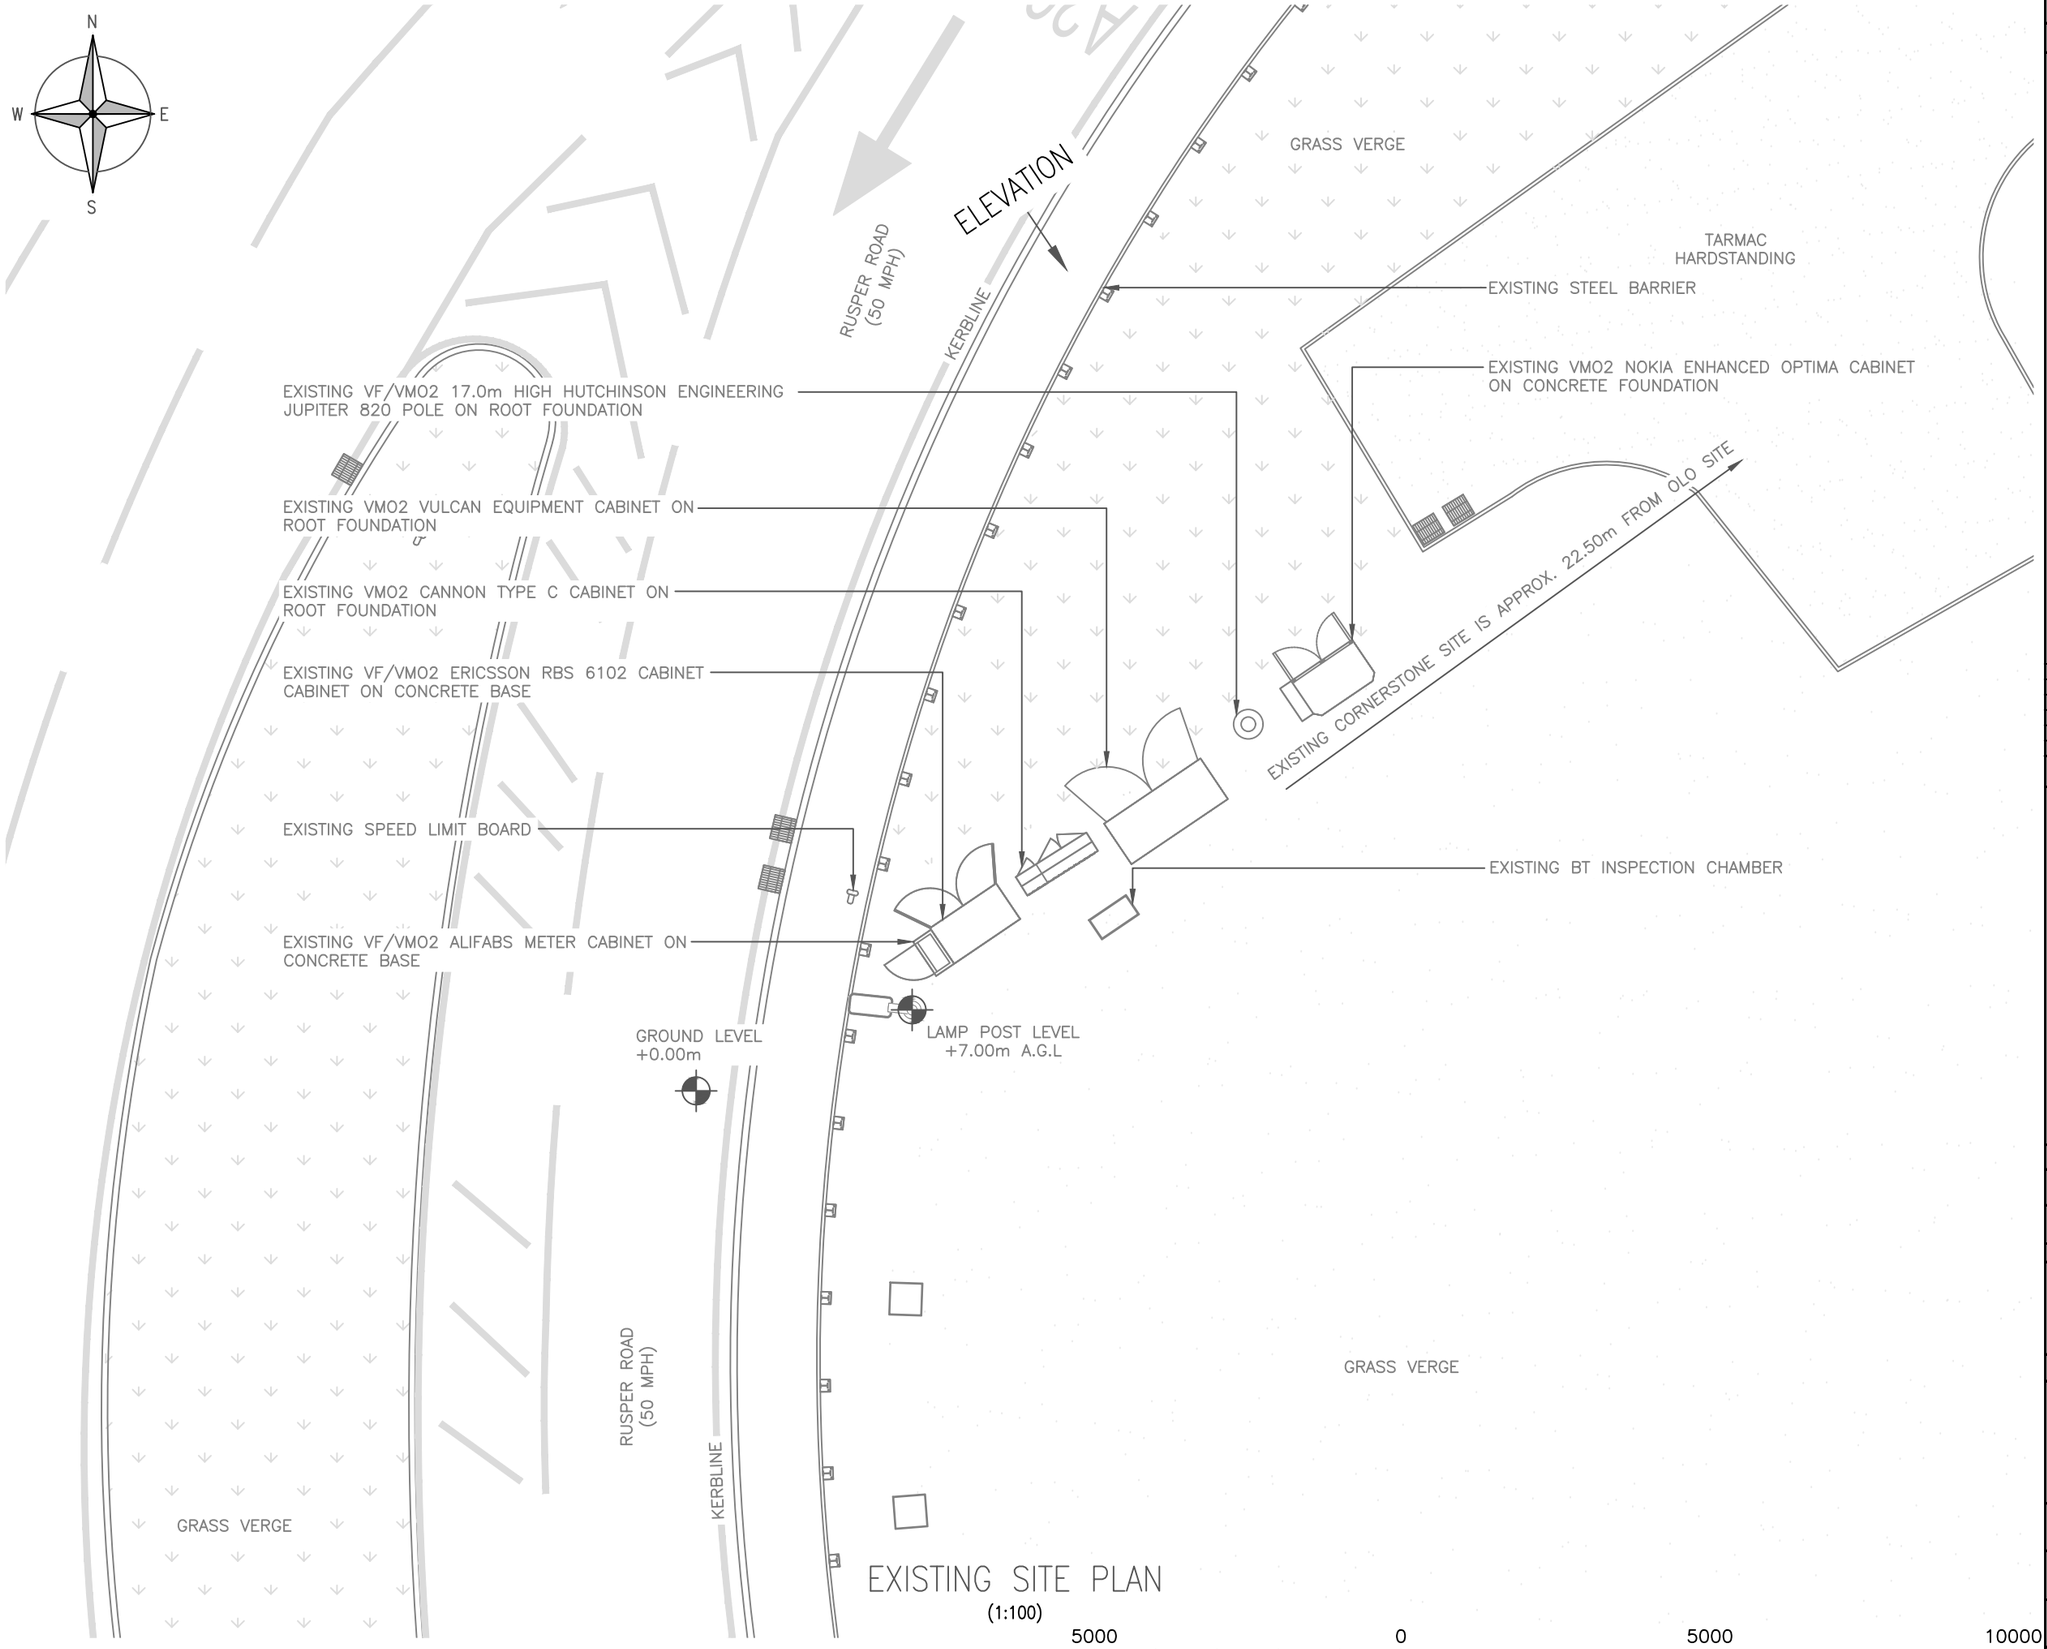

EXISTING SITE PLAN
(1:100)

5000 0 5000 10000

ORIGINAL SCALE AT A3 – 1:100

ALL DIMENSIONS IN MILLIMETRES

ALL DIMENSIONS ARE IN mm UNLESS NOTED OTHERWISE

N.G.R E: 518924 N: 133502

NOTES:

REV	MODIFICATION	BY	CH	DATE
A	Issued for Approval	PKN	BO	21.12.23

mitie

vodafone
CTIL - UMLAUT

Cell Name	Opt.
HORSHAM NORTH	–

Cell ID No

CORNERSTONE	VMO2	VF
125719	011774	80231_10

Site Address / Contact Details

RUSPER STREETWORKS
RUSPER ROAD
EAST SUSSEX
HORSHAM
RH12 5JW


Drawing Title: EXISTING SITE PLAN

Purpose of issue: PLANNING — Dwg Rev: A

Drawing Number: 200

Surveyed By:	Original Sheet Size:	Pack Issue:
MITIE	A3	B

Drawn:	Date:	Checked:	Date:
PKN	21.12.23	BO	21.12.23

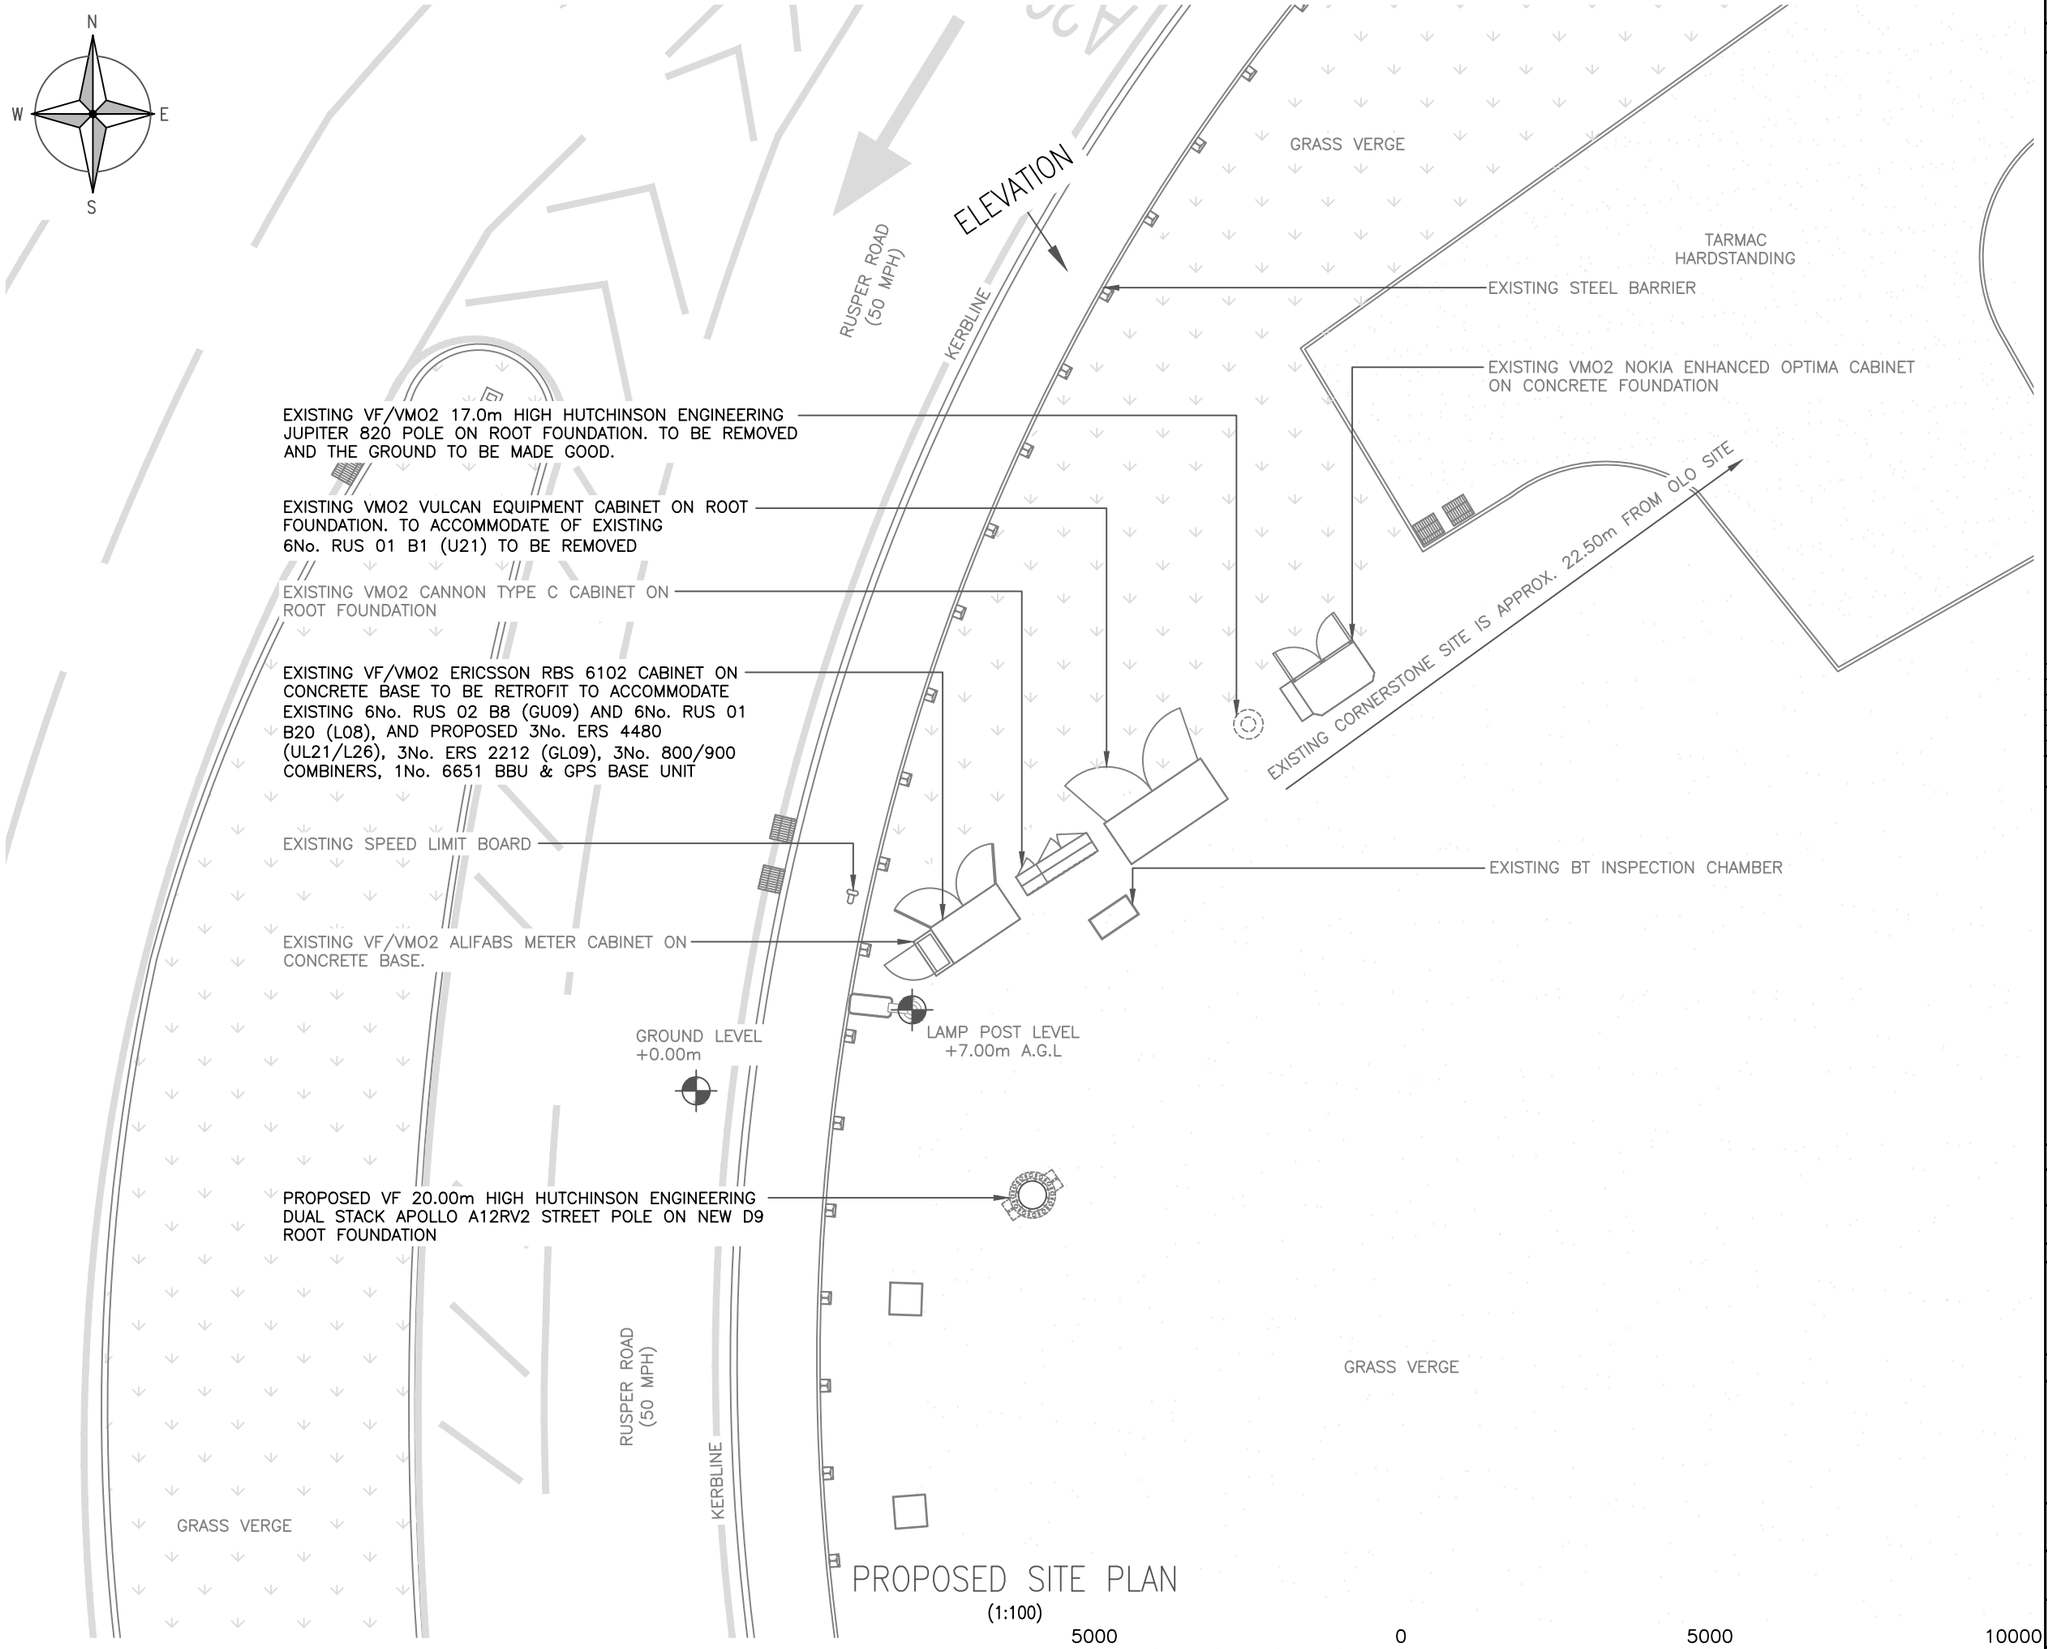

PROPOSED SITE PLAN
(1:100)

5000 0 5000 10000

ORIGINAL SCALE AT A3 – 1:100 ALL DIMENSIONS IN MILLIMETRES

The drawings comply with VMO2 & VF Standard ICNIRP guidelines under configuration MORON+OLO.
Designed in accordance with Cornerstone documents: SDN0009"ICNIRP Compliance Summary (v6)".

ALL DIMENSIONS ARE IN mm UNLESS NOTED OTHERWISE

N.G.R	E: 518924 N: 133502

NOTES:

REV	MODIFICATION	BY	CH	DATE
B	Cabinet Solution Amended to Retrofit	SVK	BO	23.01.24
A	Issued for Approval	PKN	BO	21.12.23

mitie

vodafone
CTIL - UMLAUT

Cell Name	Opt.
HORSHAM NORTH	–

Cell ID No

CORNERSTONE	VMO2	VF
125719	011774	80231_10

Site Address / Contact Details

RUSPER STREETWORKS
RUSPER ROAD
EAST SUSSEX
HORSHAM
RH12 5JW


Drawing Title:
PROPOSED SITE PLAN

Purpose of issue: PLANNING — Dwg Rev:

Drawing Number: 201 — A

Surveyed By:	Original Sheet Size:	Pack Issue:
MITIE	A3	

Drawn:	Date:	Checked:	Date:	
SVK	23.01.24	BO	23.01.24	B

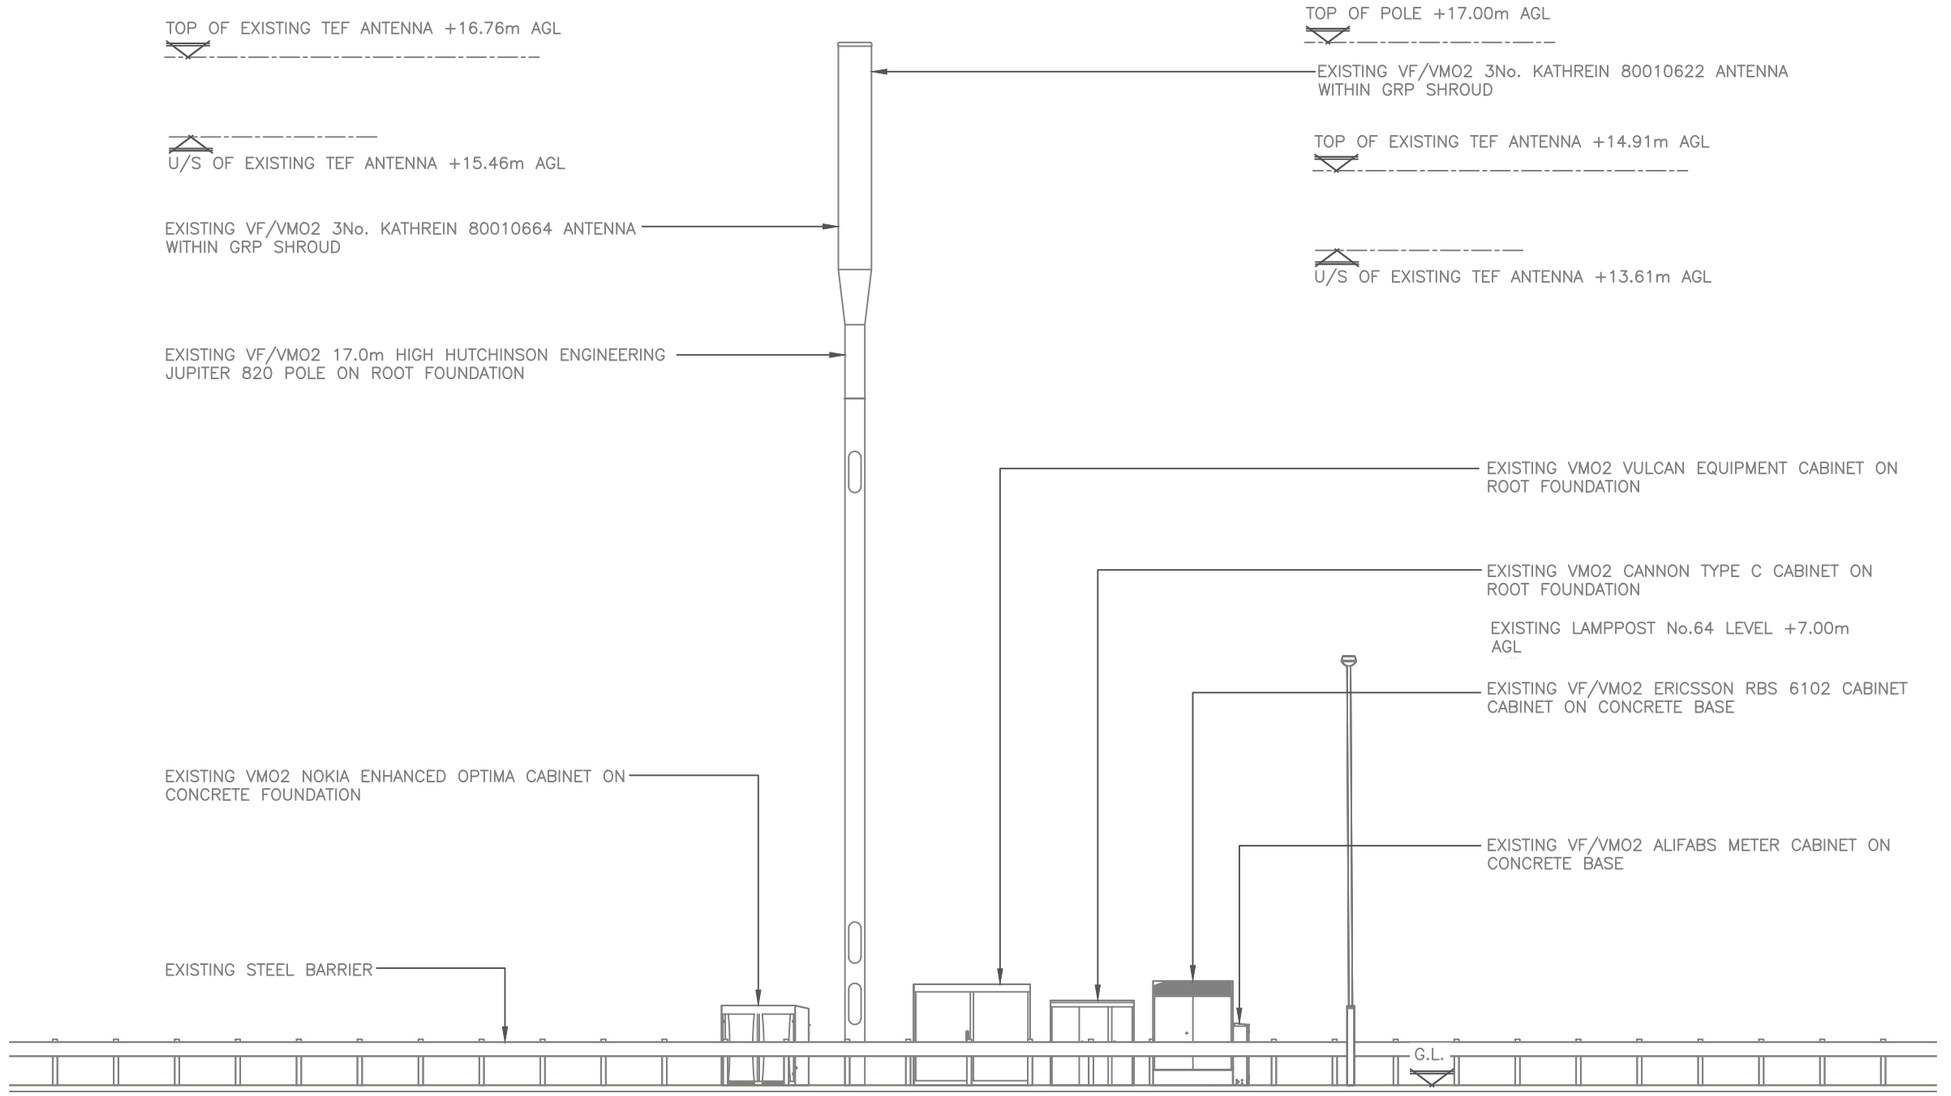

EXISTING SITE ELEVATION

(1:100)

5000 0 5000 10000

ORIGINAL SCALE AT A3 – 1:100

ALL DIMENSIONS IN MILLIMETRES

ALL DIMENSIONS ARE IN mm UNLESS NOTED OTHERWISE

N.G.R E: 518924 N: 133502

NOTES:

REV	MODIFICATION	BY	CH	DATE
A	Issued for Approval	PKN	BO	21.12.23

mitie

vodafone

CTIL - UMLAUT

Cell Name	Opt.
HORSHAM NORTH	–

Cell ID No

CORNERSTONE	VMO2	VF
125719	011774	80231_10

Site Address / Contact Details


RUSPER STREETWORKS
RUSPER ROAD
EAST SUSSEX
HORSHAM
RH12 5JW

Drawing Title: EXISTING SITE ELEVATION

Purpose of issue: PLANNING — Dwg Rev: A

Drawing Number: 300

Surveyed By:		Original Sheet Size:		Pack Issue:
MITIE		A3		B
Drawn: PKN	Date: 21.12.23	Checked: BO	Date: 21.12.23	

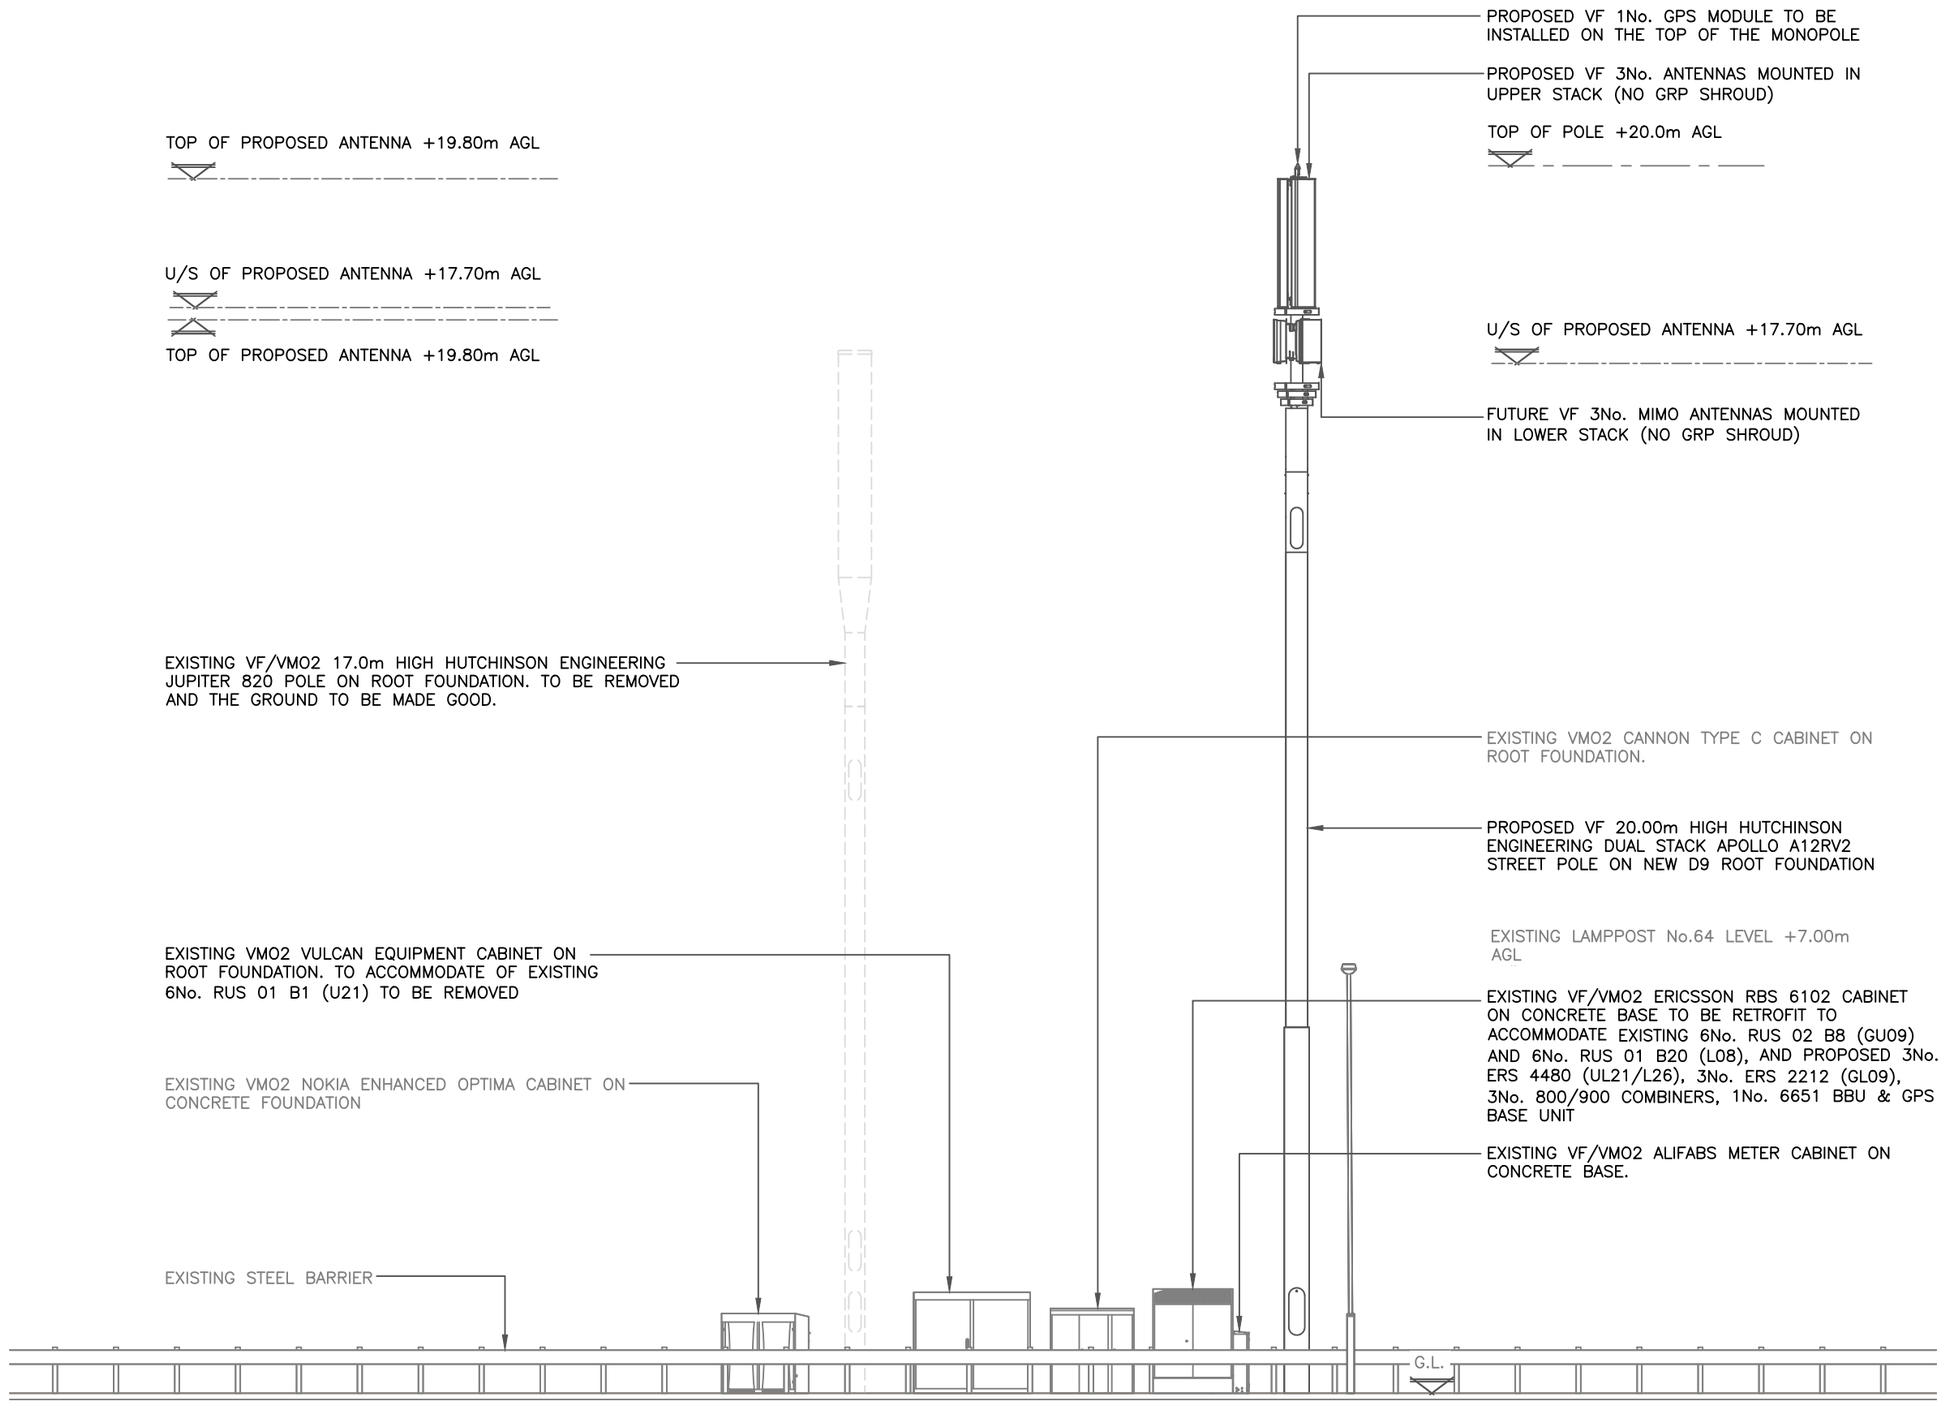

PROPOSED SITE ELEVATION

(1:100)

5000 0 5000 10000

ORIGINAL SCALE AT A3 – 1:100

ALL DIMENSIONS IN MILLIMETRES

The drawings comply with VMO2 & VF Standard ICNIRP guidelines under configuration MORON+OLO.
Designed in accordance with Cornerstone documents: SDN0009"ICNIRP Compliance Summary (v6)".

ALL DIMENSIONS ARE IN mm UNLESS NOTED OTHERWISE

N.G.R E: 518924 N: 133502

NOTES:

REV	MODIFICATION	BY	CH	DATE
B	Cabinet Solution Amended to Retrofit	SVK	BO	23.01.24
A	Issued for Approval	PKN	BO	21.12.23

mitie

vodafone

CTIL - UMLAUT

Cell Name	Opt.
HORSHAM NORTH	–

Cell ID No

CORNERSTONE	VMO2	VF
125719	011774	80231_10

Site Address / Contact Details

RUSPER STREETWORKS
RUSPER ROAD
EAST SUSSEX
HORSHAM
RH12 5JW

Drawing Title: PROPOSED SITE ELEVATION

Purpose of issue: PLANNING — Dwg Rev: A

Drawing Number: 301

Surveyed By:	Original Sheet Size:	Pack Issue:
MITIE	A3	B

Drawn:	Date:	Checked:	Date:
SVK	23.01.24	BO	23.01.24