




PROPOSED FRONT ELEVATION (EAST)

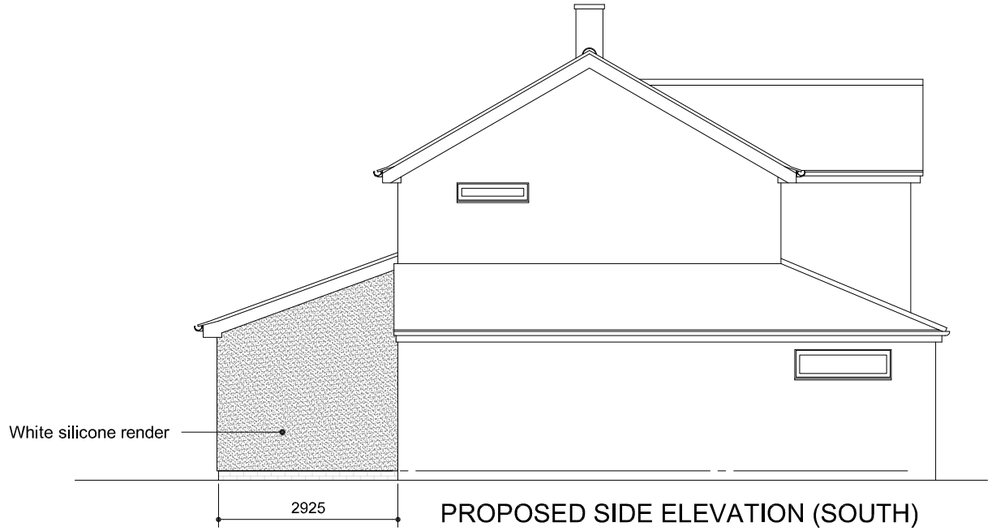

PROPOSED SIDE ELEVATION (SOUTH)

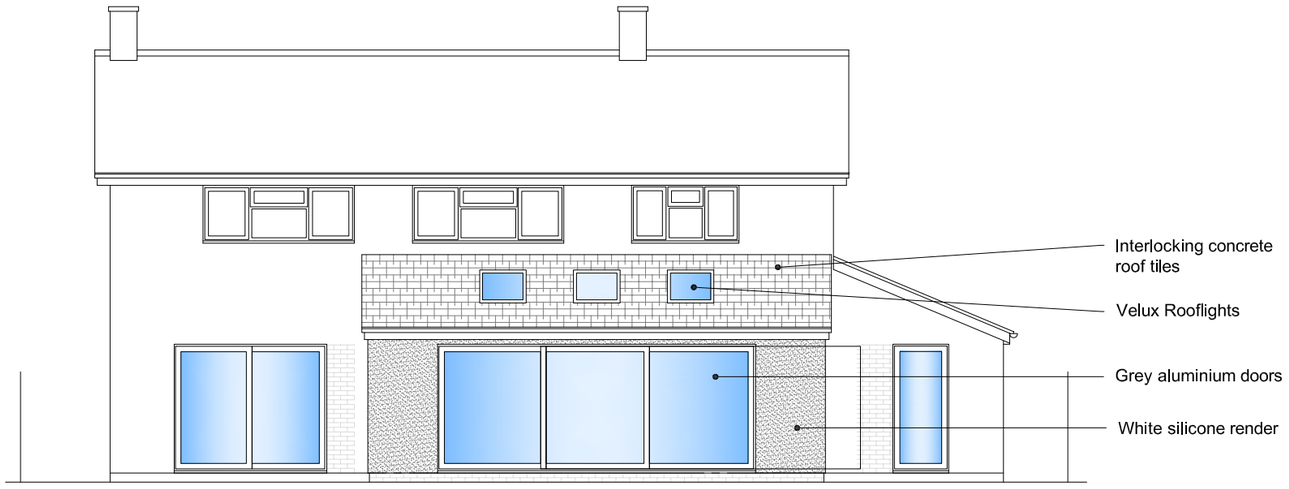

PROPOSED REAR ELEVATION (WEST)

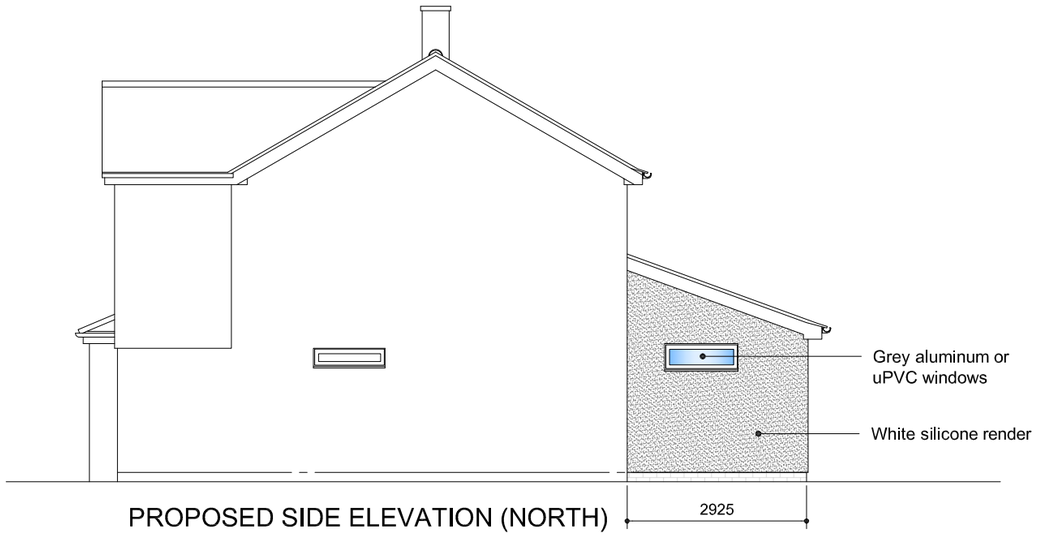

PROPOSED SIDE ELEVATION (NORTH)

0m 1m 2.5m 5m

Scale 1:100

mark alford design architecture
Heatherlands Bracken Lane Storrington West Sussex RH20 3HS
T: 01903 740033 E: office@markalforddesign.com

client: MR AND MRS SEYMOUR

project title: 31 OLD MILLMEADS, HORSHAM
PROPOSED REAR EXTENSION

drawing title: PROPOSED ELEVATIONS

drawn by: MSA date: FEB 24 scale: 1:100 @ A3

issue status: design ☒ BofQ ☐ construction ☐ record ☐

drawing number: **23522 / P103** revision:

This drawing may not be used or reproduced without written consent. Copyright reserved
No dimensions to be scaled from this drawing except for Planning purposes.