




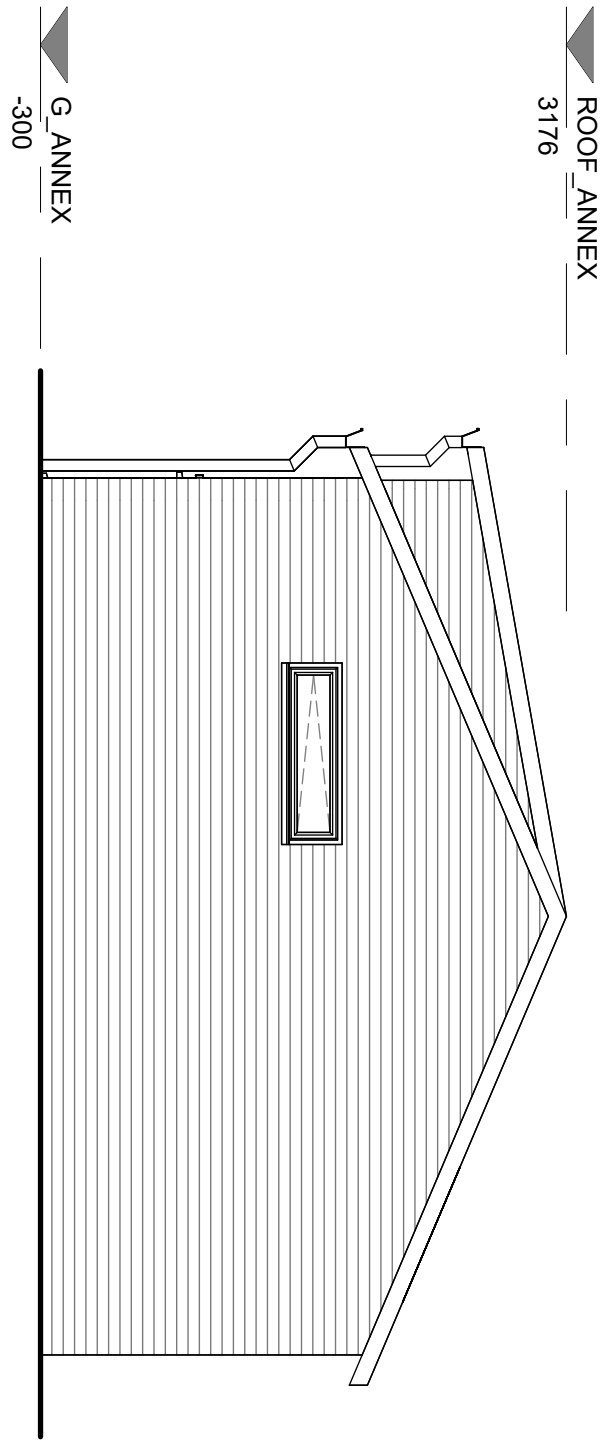


1 N_ANNEX_EXISTING
1 : 50

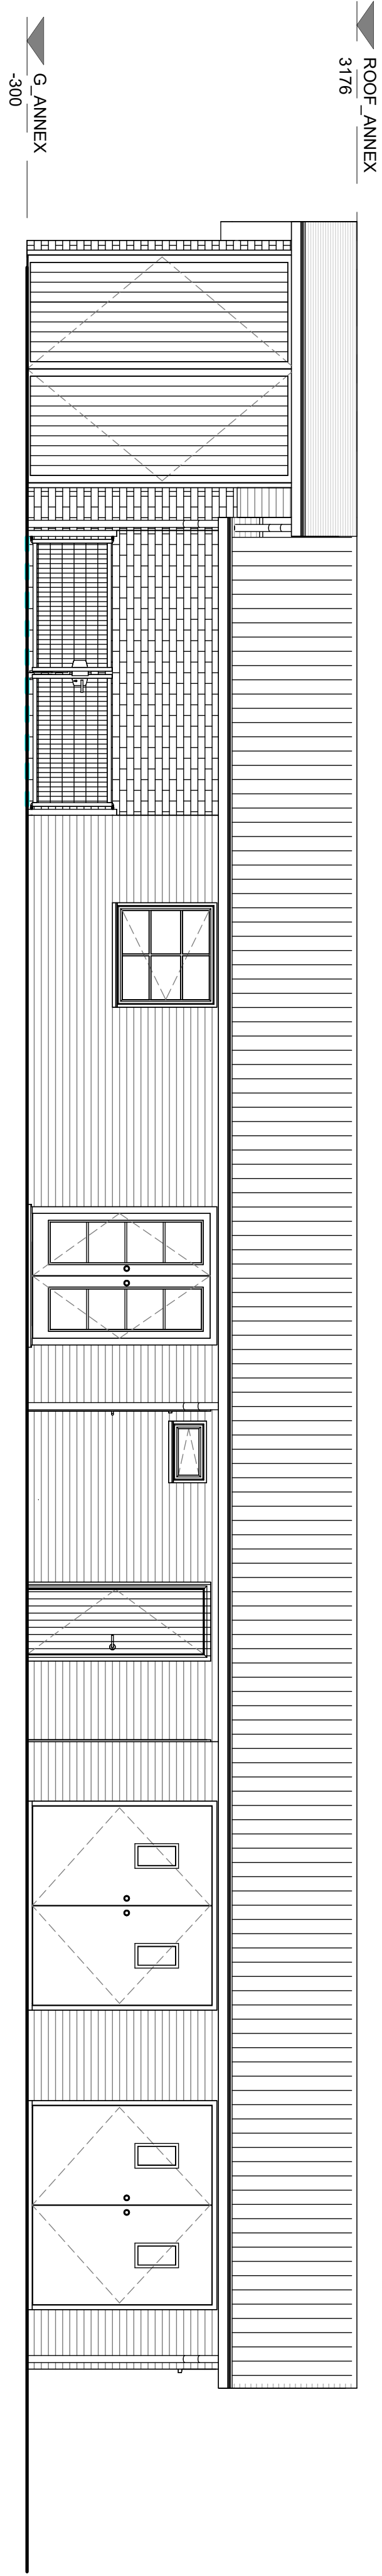

2 E_ANNEX_EXISTING
1 : 50

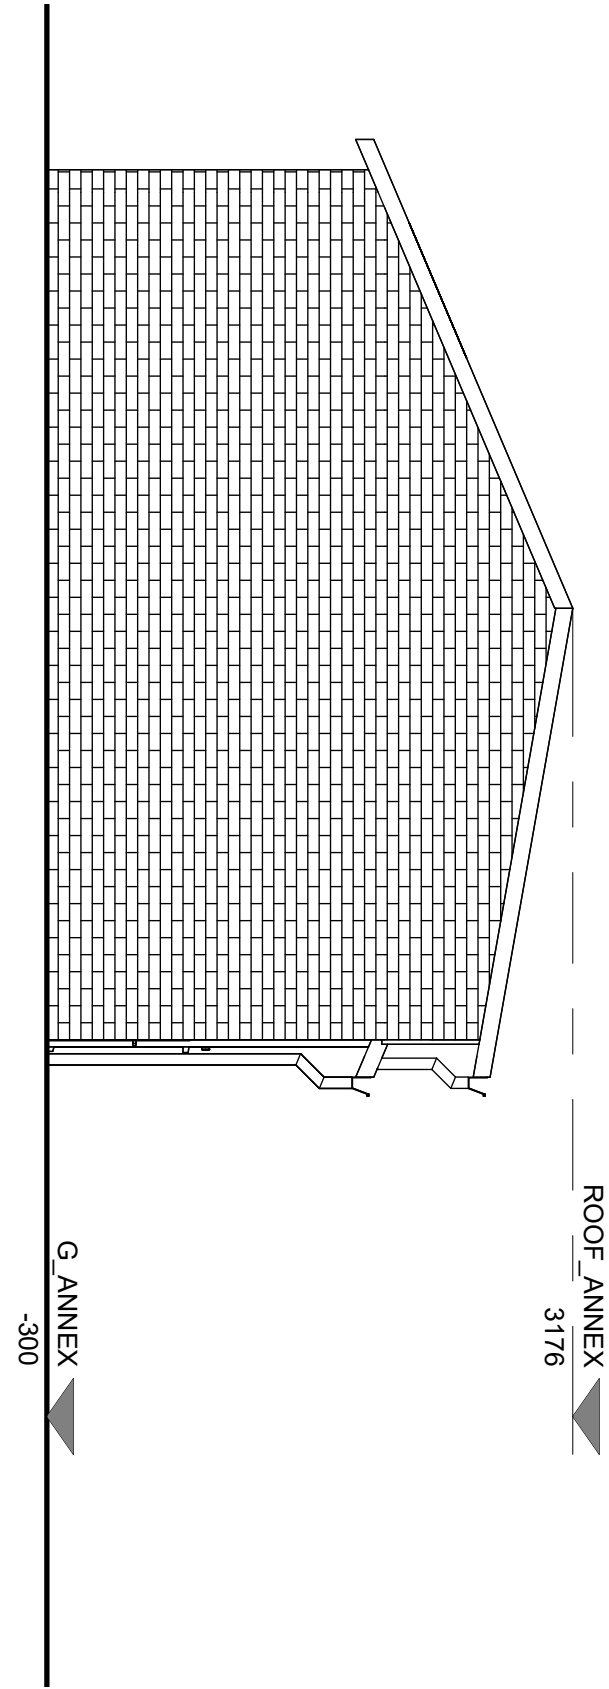

3 S_ANNEX_EXISTING
1 : 50

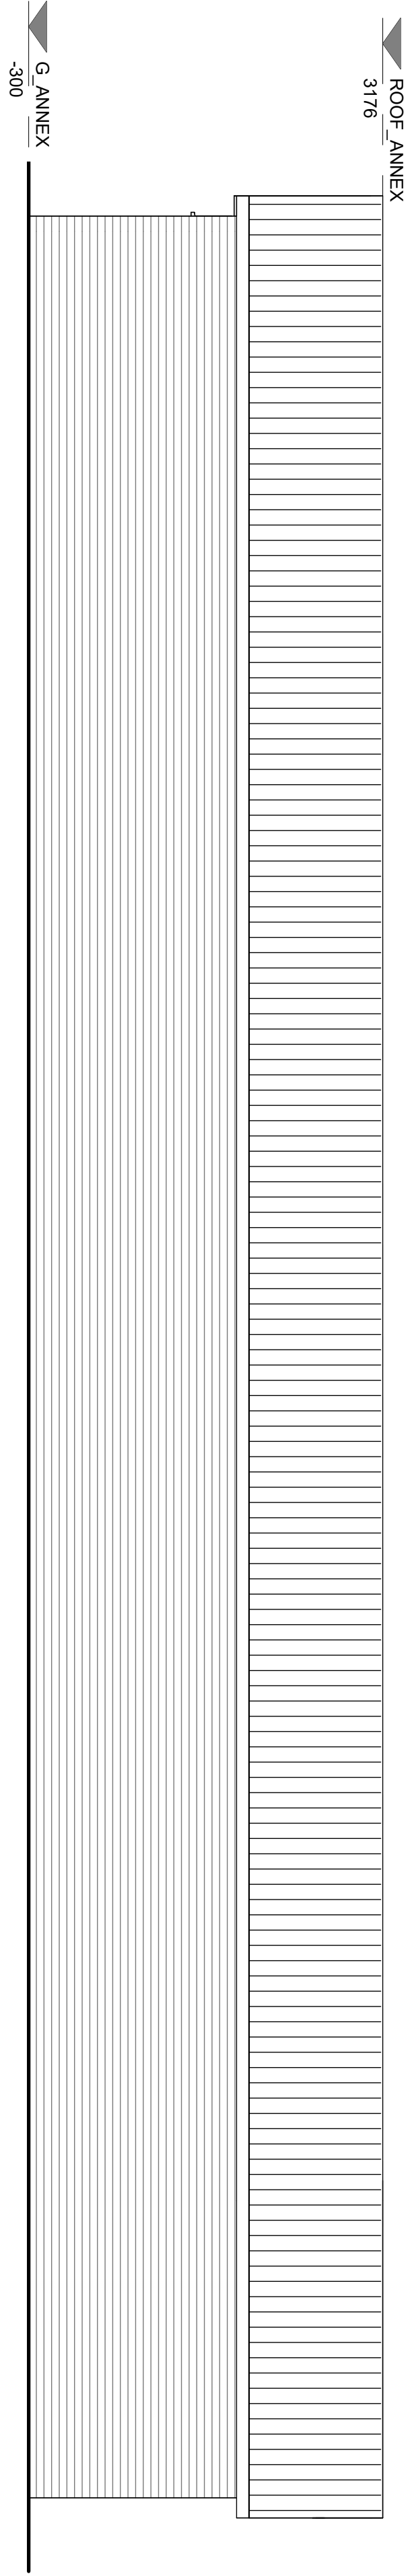

4 W_ANNEX_EXISTING
1 : 50

ISSUE STATUS

ADDENDUM

CLIENT

TIM MITRA

PROJECT

PALMERS STUD

REV	DESCRIPTION	DATE
A	CONCEPT DESIGN	18.08.25
B	DETAILED DESIGN	10.09.25
C	DETAILED DESIGN	16.09.25
D	DETAILED DESIGN	22.09.25
E	FOR PLANNING	23.12.25
F	ADDENDUM	06.01.26

PROJECT ID	DATE of ISSUE
45829	30.06.25

SCALE (@ A1)	REV
1 : 50	F

TITLE
ELEVATIONS ANNEX EXISTING

DWG No.

