


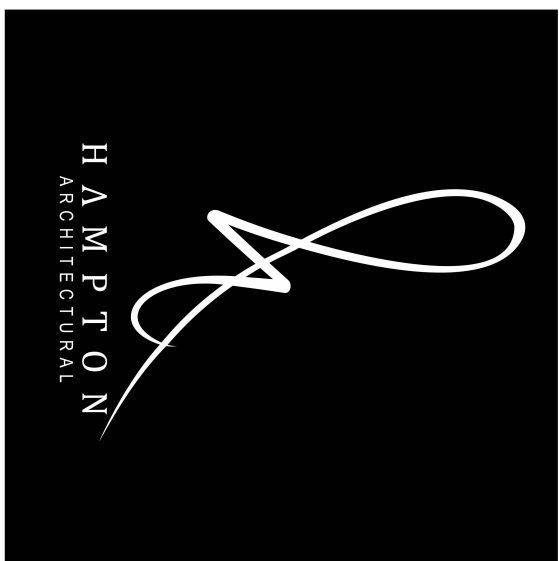

ISSUE STATUS

ADDENDUM

CLIENT
TIM MITRA

PROJECT
PALMERS STUD

REV	DESCRIPTION	DATE
A	CONCEPT DESIGN	18.08.25
B	DETAILED DESIGN	10.09.25
C	DETAILED DESIGN	16.09.25
D	DETAILED DESIGN	22.09.25
E	FOR PLANNING	23.12.25
F	ADDENDUM	06.01.26

PROJECT ID	DATE of ISSUE
45829	30.06.25
SCALE (@ A1)	REV
1 : 50	F


TITLE
ANNEX EXISTING

DWG No.

A108

©2024

A203
1 N_ANNEX_EXISTING

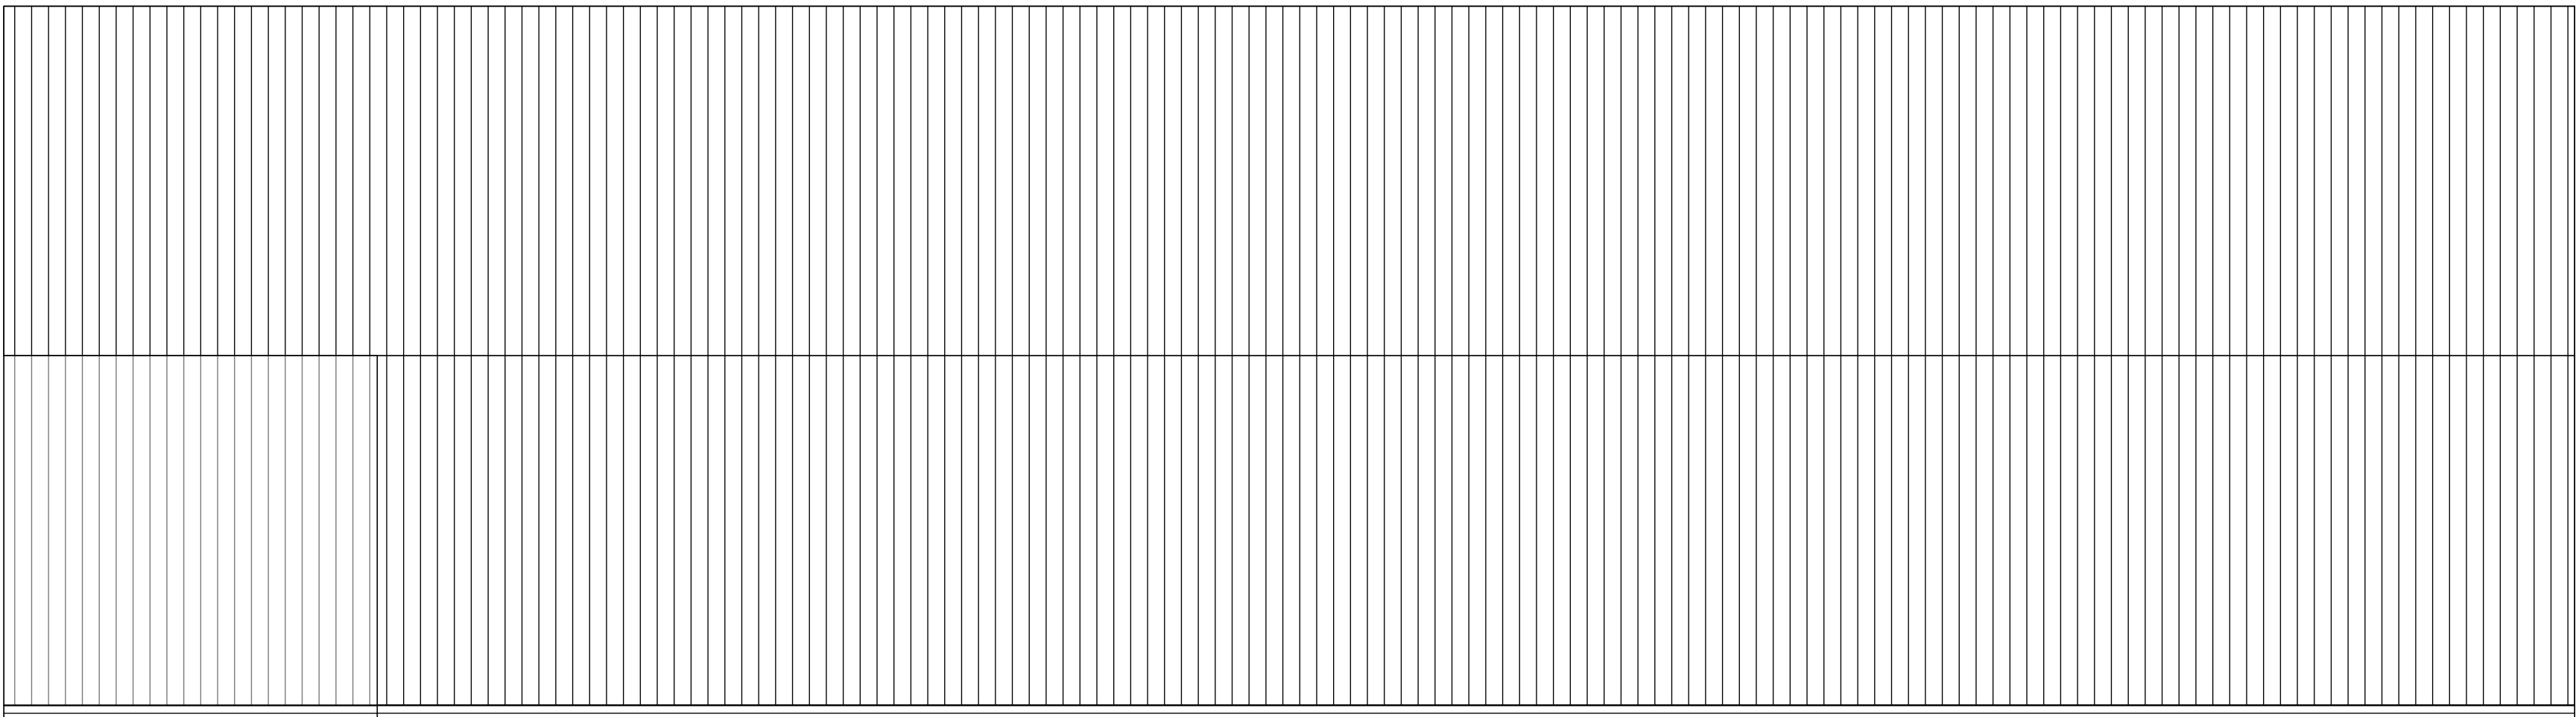


A203
3 S_ANNEX_EXISTING

A203
NE_ANNEX_EXISTING

A203
4 W_ANNEX_EXISTING

A203
1 N_ANNEX_EXISTING

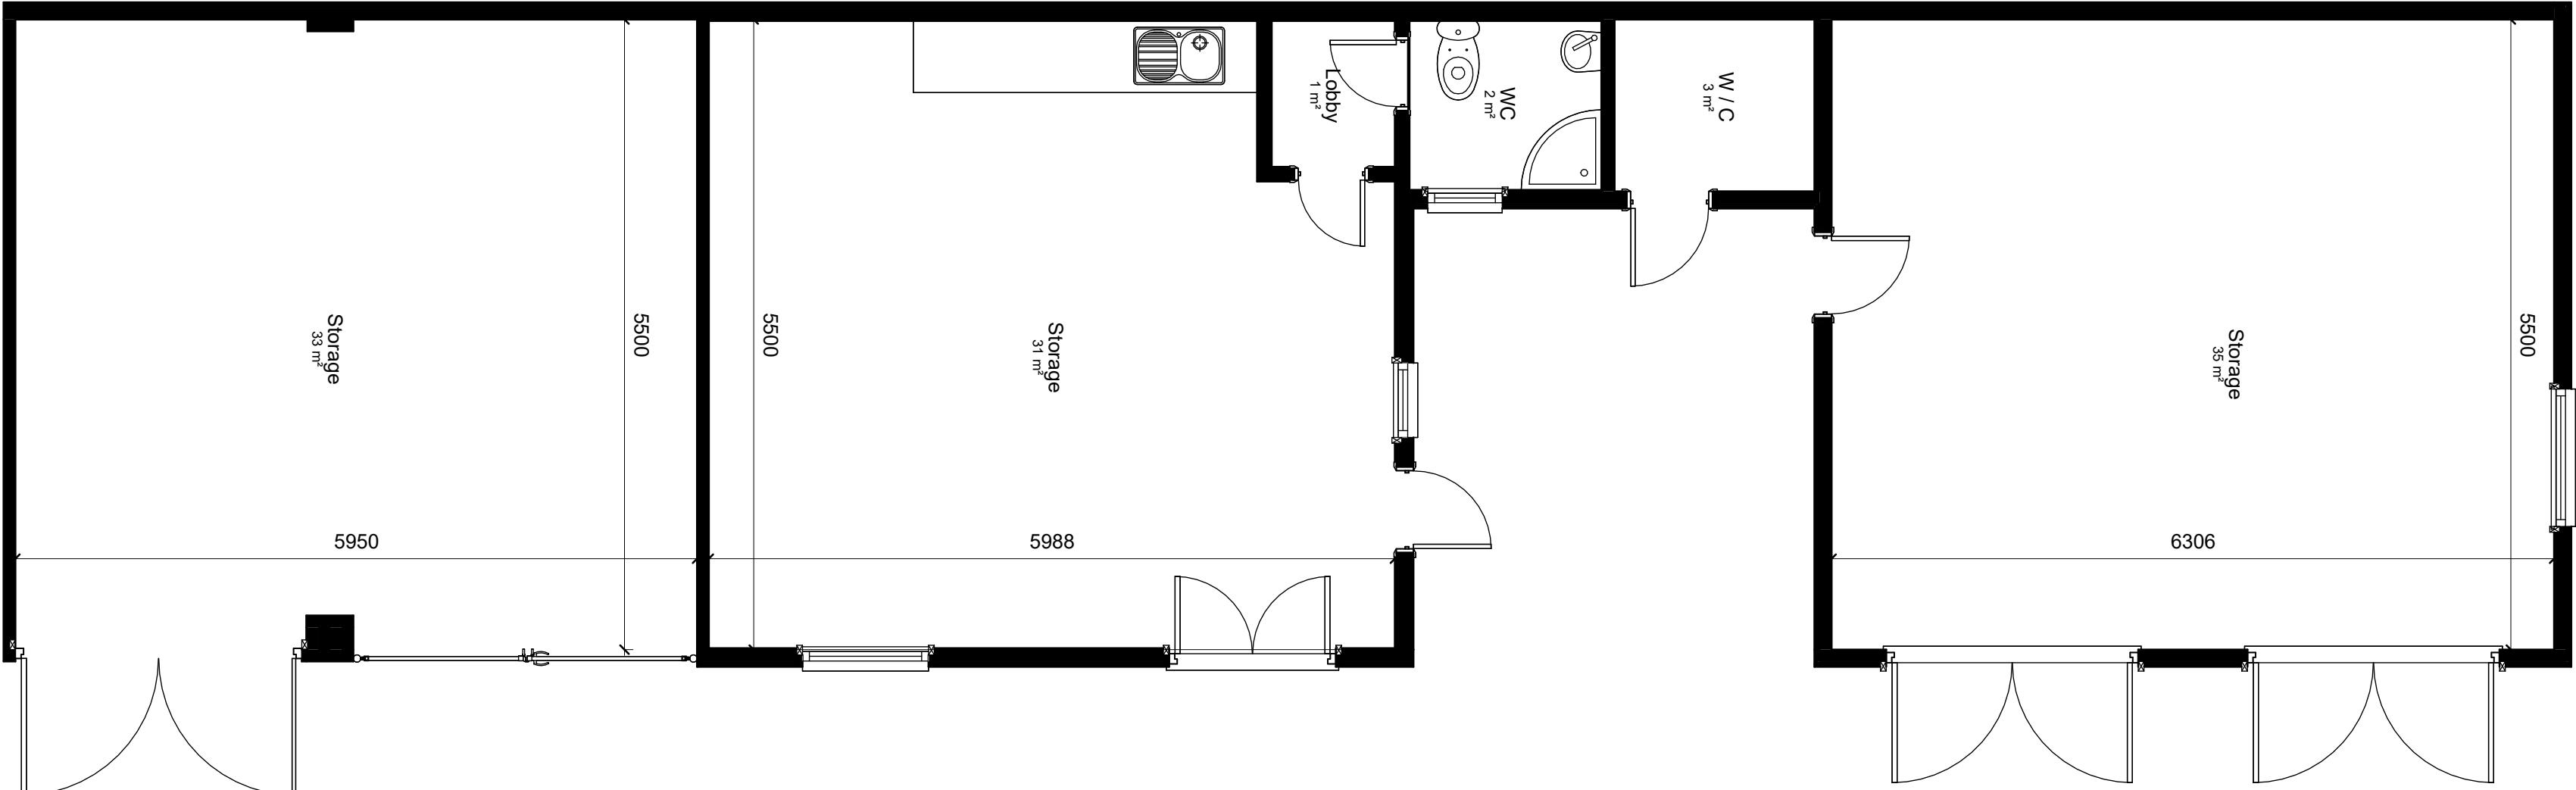

A203
NE_ANNEX_EXISTING

A203
4 W_ANNEX_EXISTING

A203
3 S_ANNEX_EXISTING

1
1 : 50
GROUND_ANNEX_EXISTING

2
1 : 50
ROOF_ANNEX_EXISTING

