


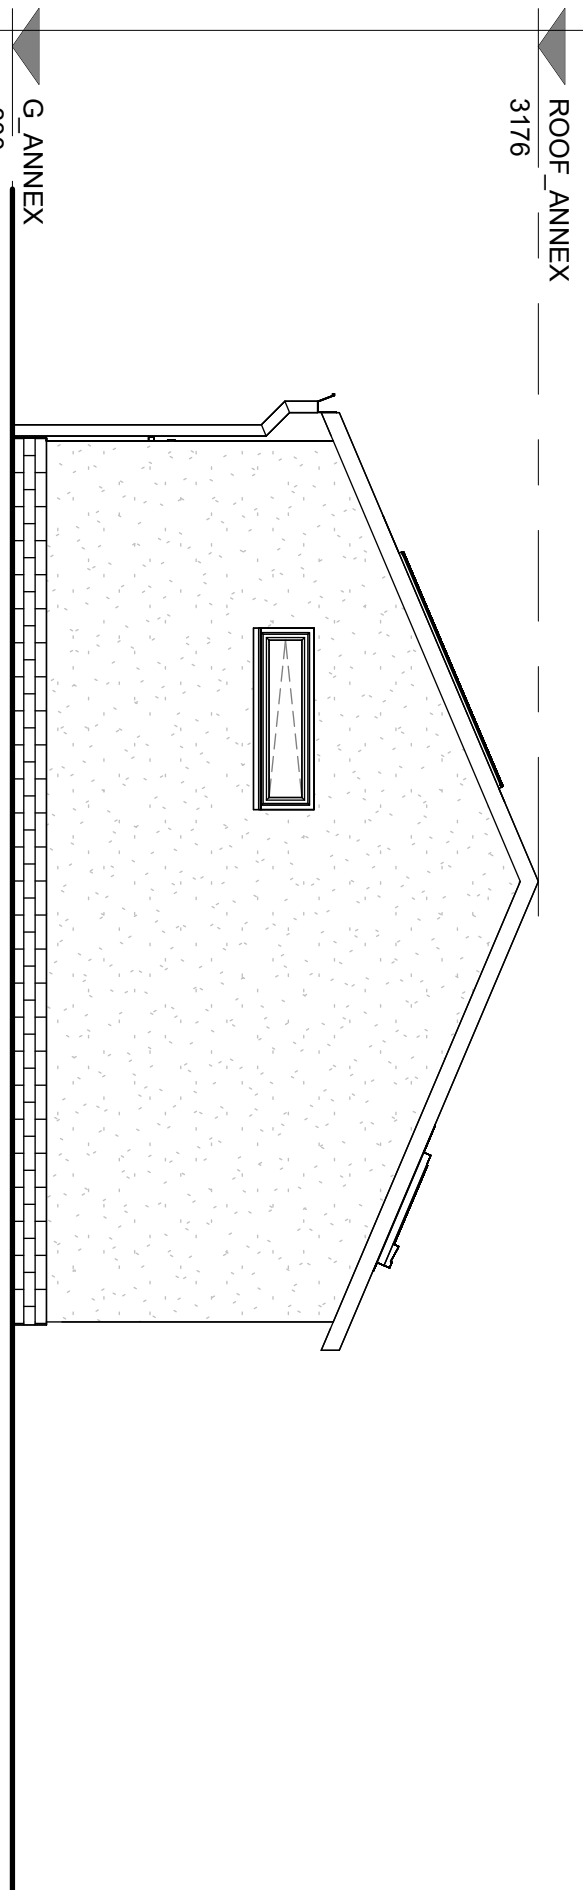


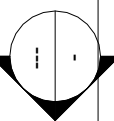


2 N_ANNEX_PROPOSED
1 : 50

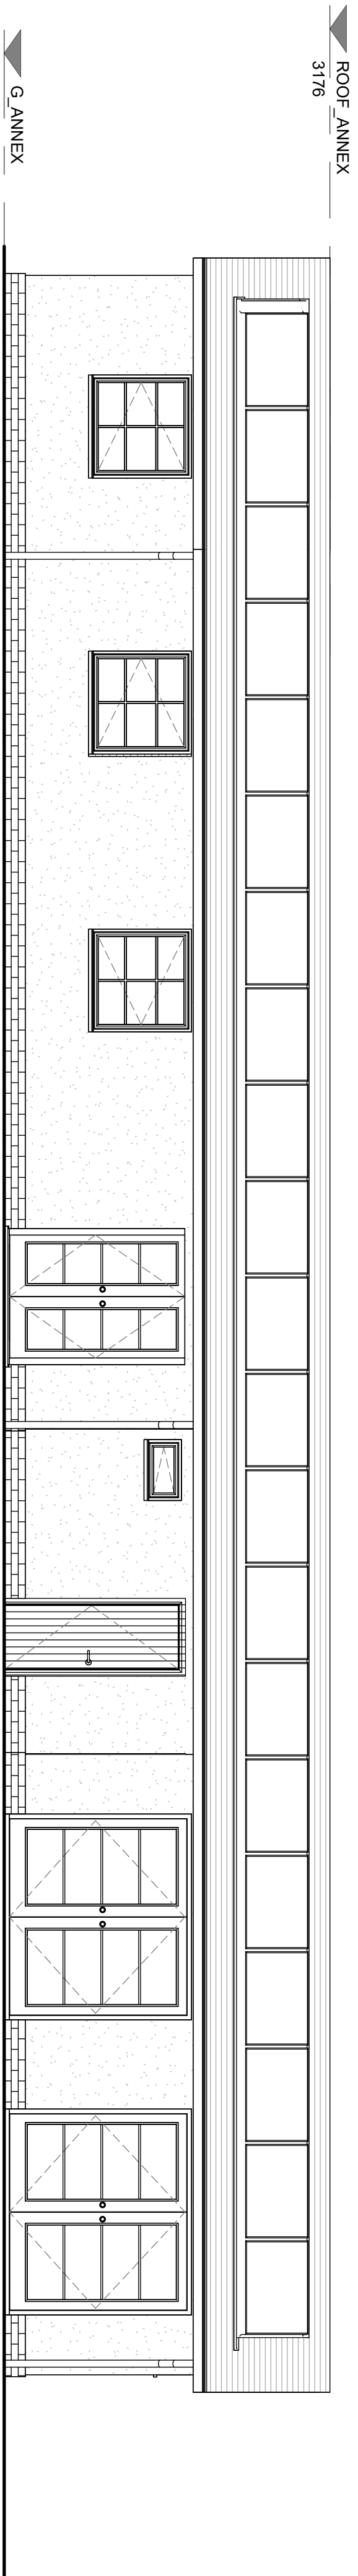



1 E_ANNEX_PROPOSED
1 : 50

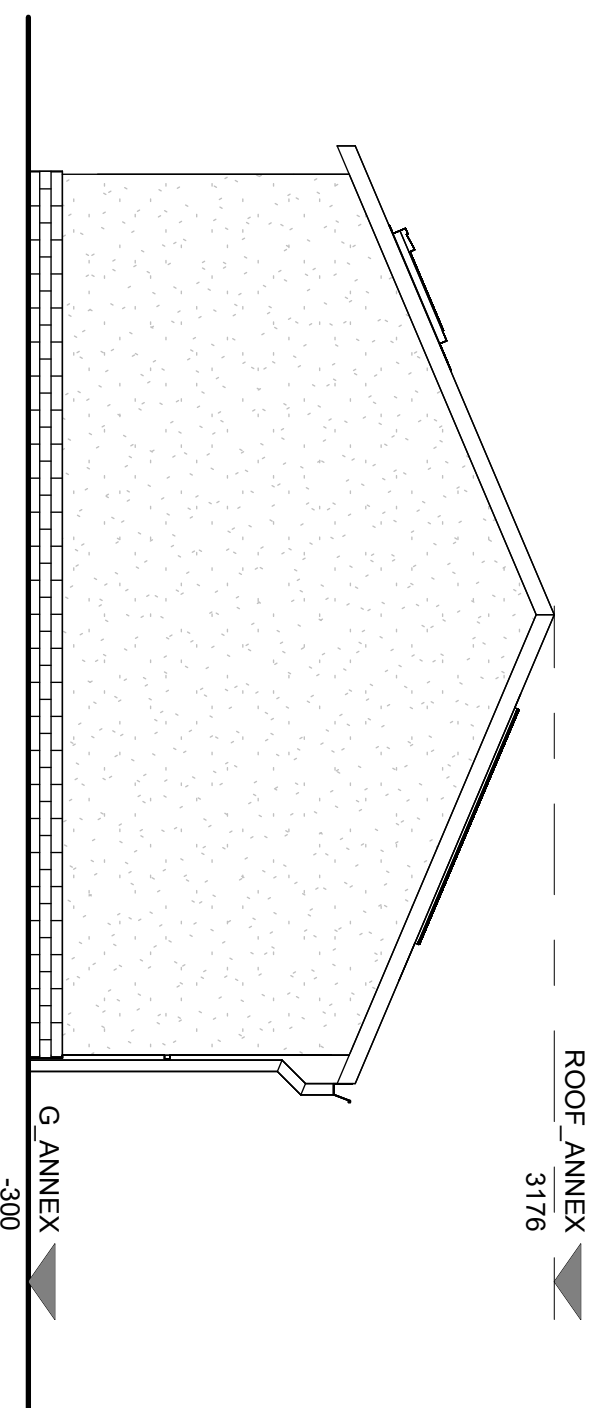

3 S_ANNEX_PROPOSED
1 : 50

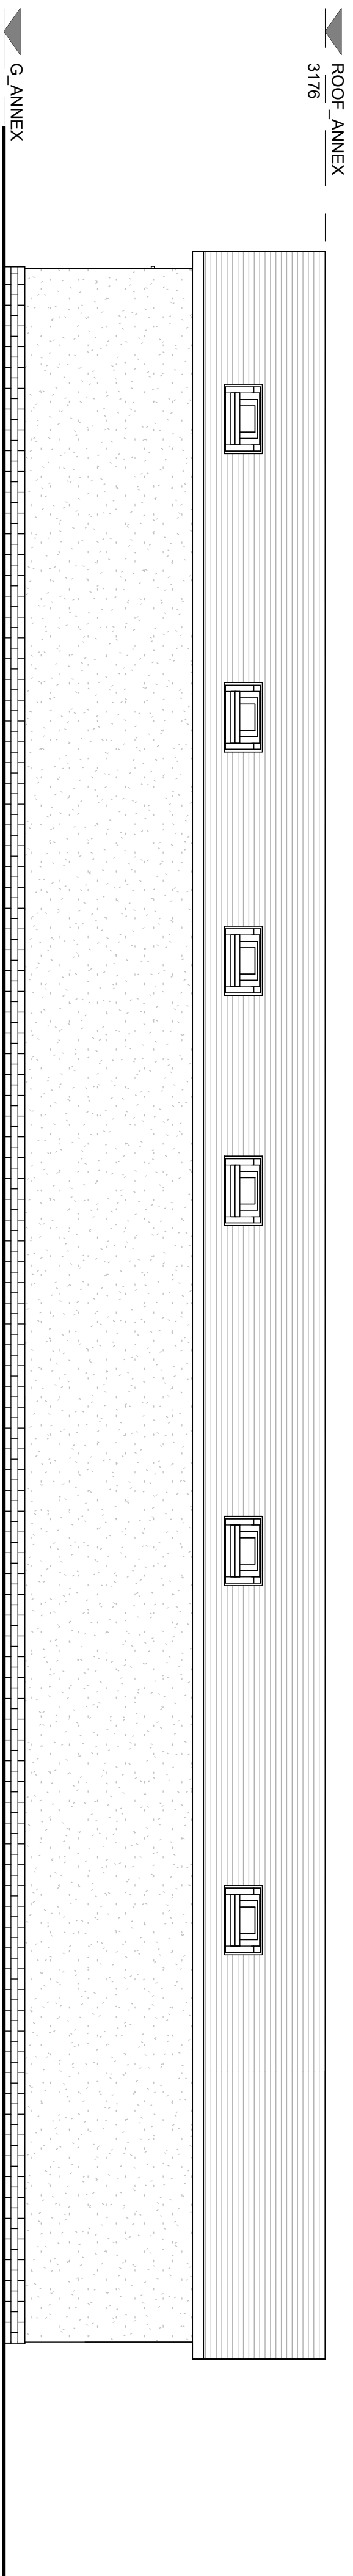

4 W_ANNEX_PROPOSED
1 : 50

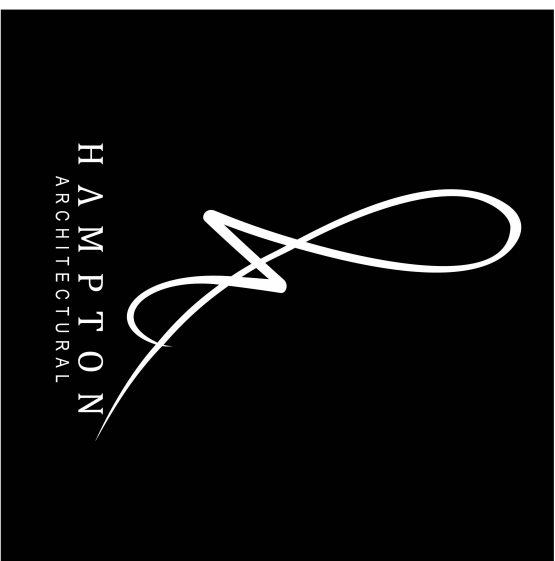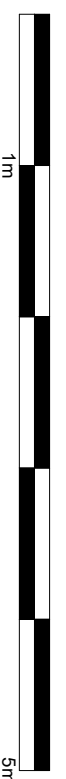

ADDENDUM

ISSUE STATUS

CLIENT

TIM MITRA

PROJECT

PALMERS STUD

REV	DESCRIPTION	DATE
A	CONCEPT DESIGN	18.08.25
B	DETAILED DESIGN	10.09.25
C	DETAILED DESIGN	16.09.25
D	DETAILED DESIGN	22.09.25
E	FOR PLANNING	23.12.25
F	ADDENDUM	06.01.26

PROPOSED MATERIAL FINISHES

1. Roof

Pitched roof: corrugated to match the existing
Soffits & fascia: black painted timber
Downpipes & gutters: black UPVC

2. Walls

New walls: black cladding to match the existing

3. Windows & Doors

Windows: white PVC to match the existing
Doors: white PVC to match the existing

PROJECT ID	DATE of ISSUE
45829	30.06.25

SCALE (@ A1)	REV
1 : 50	F

TITLE
ELEVATIONS ANNEX
PROPOSED

DWG No.

A204

©2024