

ADDENDUM

ISSUE STATUS

CLIENT
TIM MITRA

PROJECT
PALMERS STUD

REV	DESCRIPTION	DATE
A	CONCEPT DESIGN	18.08.25
B	DETAILED DESIGN	10.09.25
C	DETAILED DESIGN	16.09.25
D	DETAILED DESIGN	22.09.25
E	FOR PLANNING	23.12.25
F	ADDENDUM	06.01.26

PROPOSED MATERIAL FINISHES

1. Roof

Pitched roof: corrugated to match the existing
Soffits & fascia: black painted timber
Downpipes & gutters: black uPVC

2. Walls

New walls: black cladding to match the existing


3. Windows & Doors

Windows: white PVC to match the existing
Doors: white PVC to match the existing

PROJECT ID	DATE of ISSUE
45829	30.06.25
SCALE (@ A1)	
1 : 50	F

TITLE
ANNEX PROPOSED

DWG No.

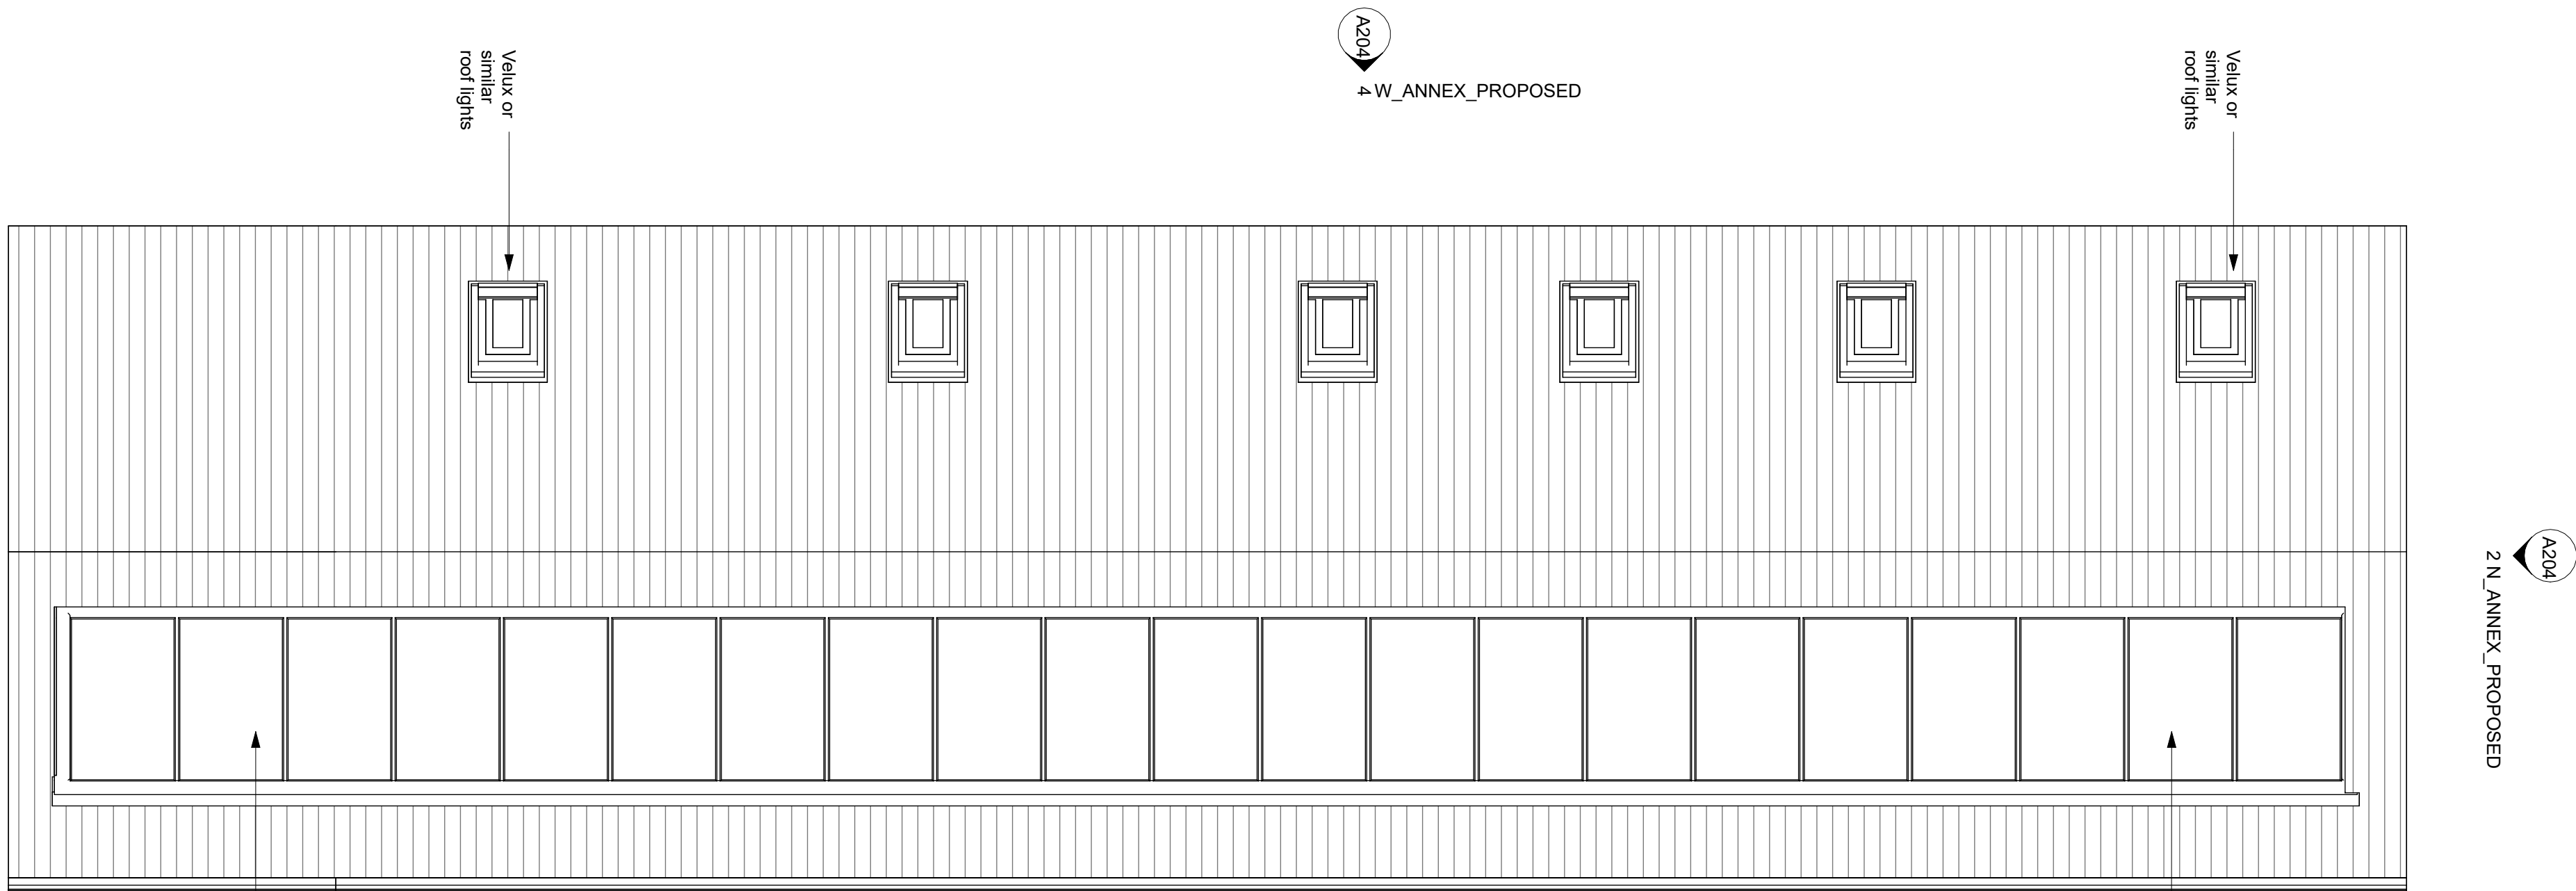


Velux or similar roof lights

SOLAR ARRAY

The proposed Eurenor MEPV 120 Nexa TOPCon 475/480Wp solar PV array is shown for information only, submitted as part of an application for lawful development:
Application Date: 10/12/2025
Planning Reference: DC/25/2059
Planning Portal Reference: PP-14561353

On approval of this application the above array may be extended from 18 units to 21 panels in total

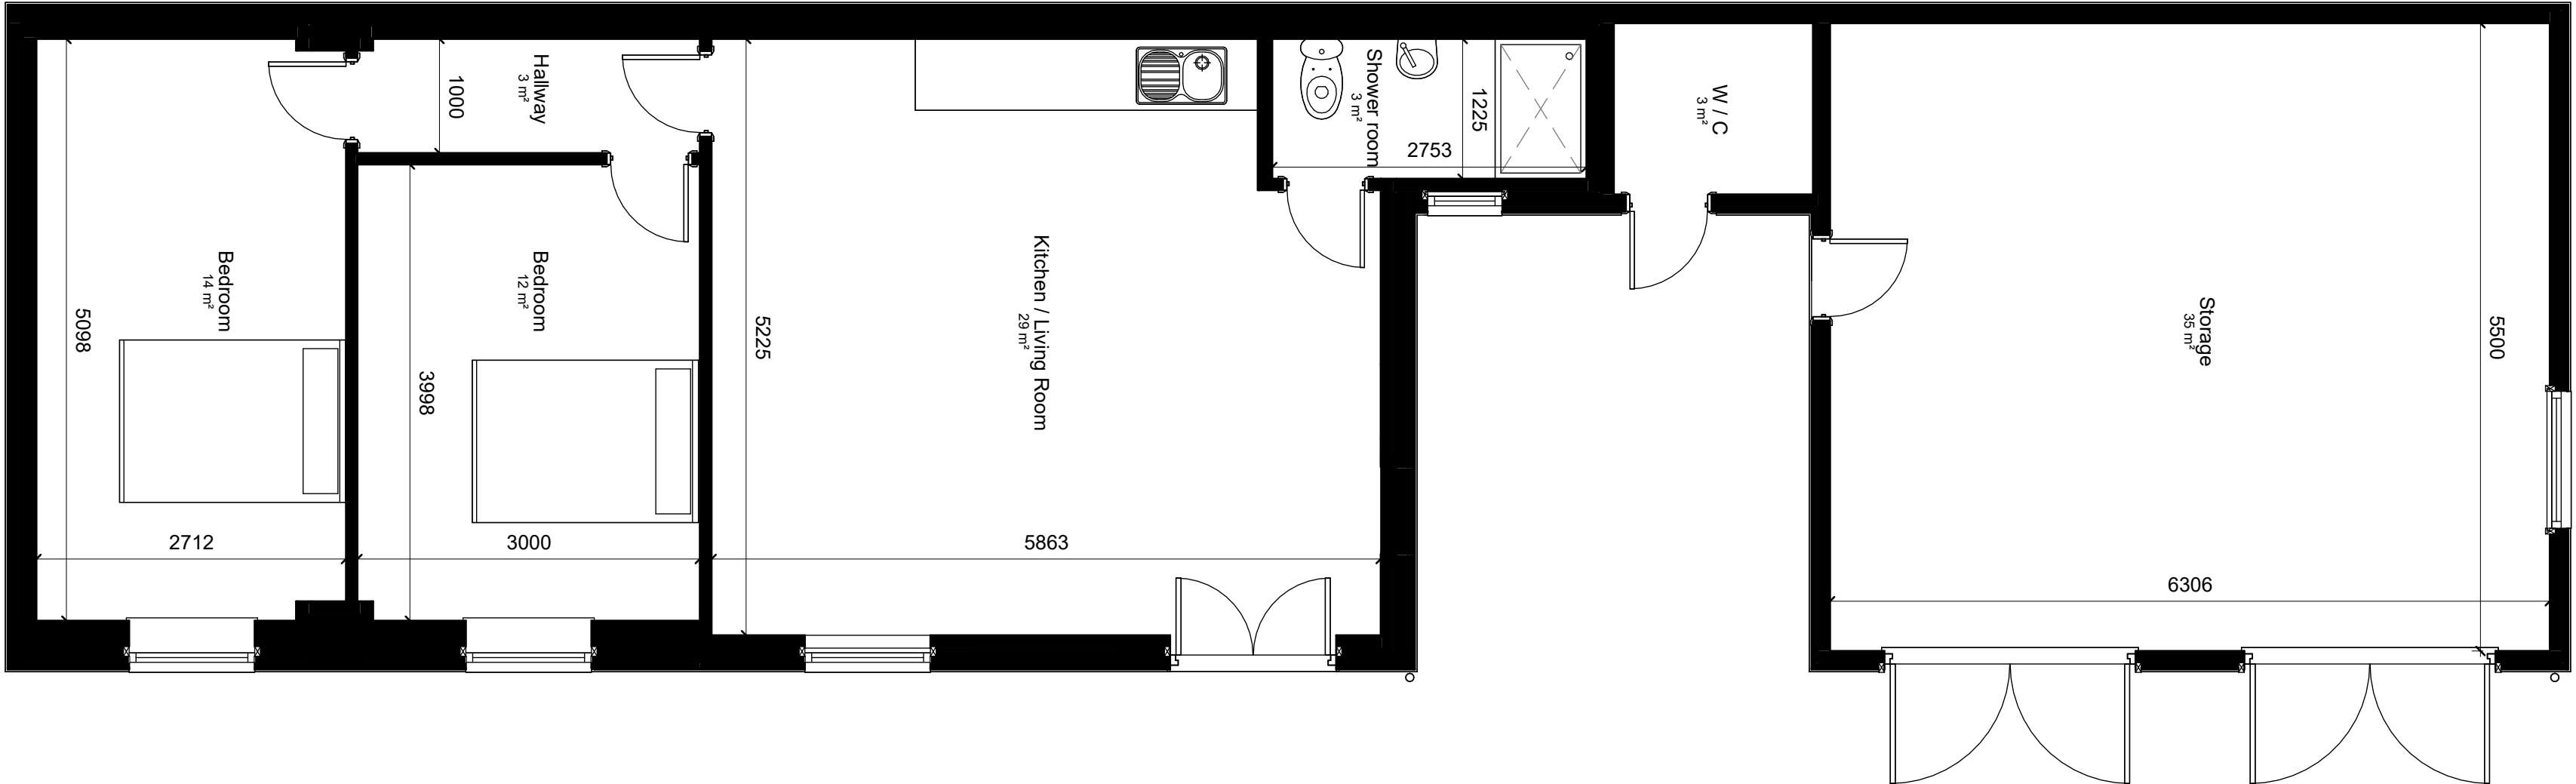

2 N_ANNEX_PROPOSED

2 N_ANNEX_PROPOSED

4

→

←



1

GROUND_ANNEX_PROPOSED

2

ROOF_ANNEX_PROPOSED

