

ADDENDUM

ISSUE STATUS

CLIENT

TIM MITRA

PROJECT

PALMERS STUD

REV	DESCRIPTION	DATE
A	CONCEPT DESIGN	18.08.25
B	DETAILED DESIGN	10.09.25
C	DETAILED DESIGN	16.09.25
D	DETAILED DESIGN	22.09.25
E	FOR PLANNING	23.12.25
F	ADDENDUM	06.01.26

PROPOSED MATERIAL FINISHES

1. Roof

Pitched roof: dark grey slate
Flat roof: dark grey EPDM or GRP
Soffits & fascia: black painted timber
Downpipes & gutters: black UPVC

2. Walls

Brick plinth: red brick to match the existing
New walls: white/off-white render
Existing Walls: replacement white/off-white render

Dormers: timber cladding

3. Windows & Doors

Windows: black aluminium
Roof Windows: dark grey aluminium
Doors: black aluminium

PROJECT ID	DATE of ISSUE
45829	30.06.25

SCALE (@ A1)

1 : 50

F


TITLE

ELEVATIONS EXISTING

DWG No.

A201


©2024

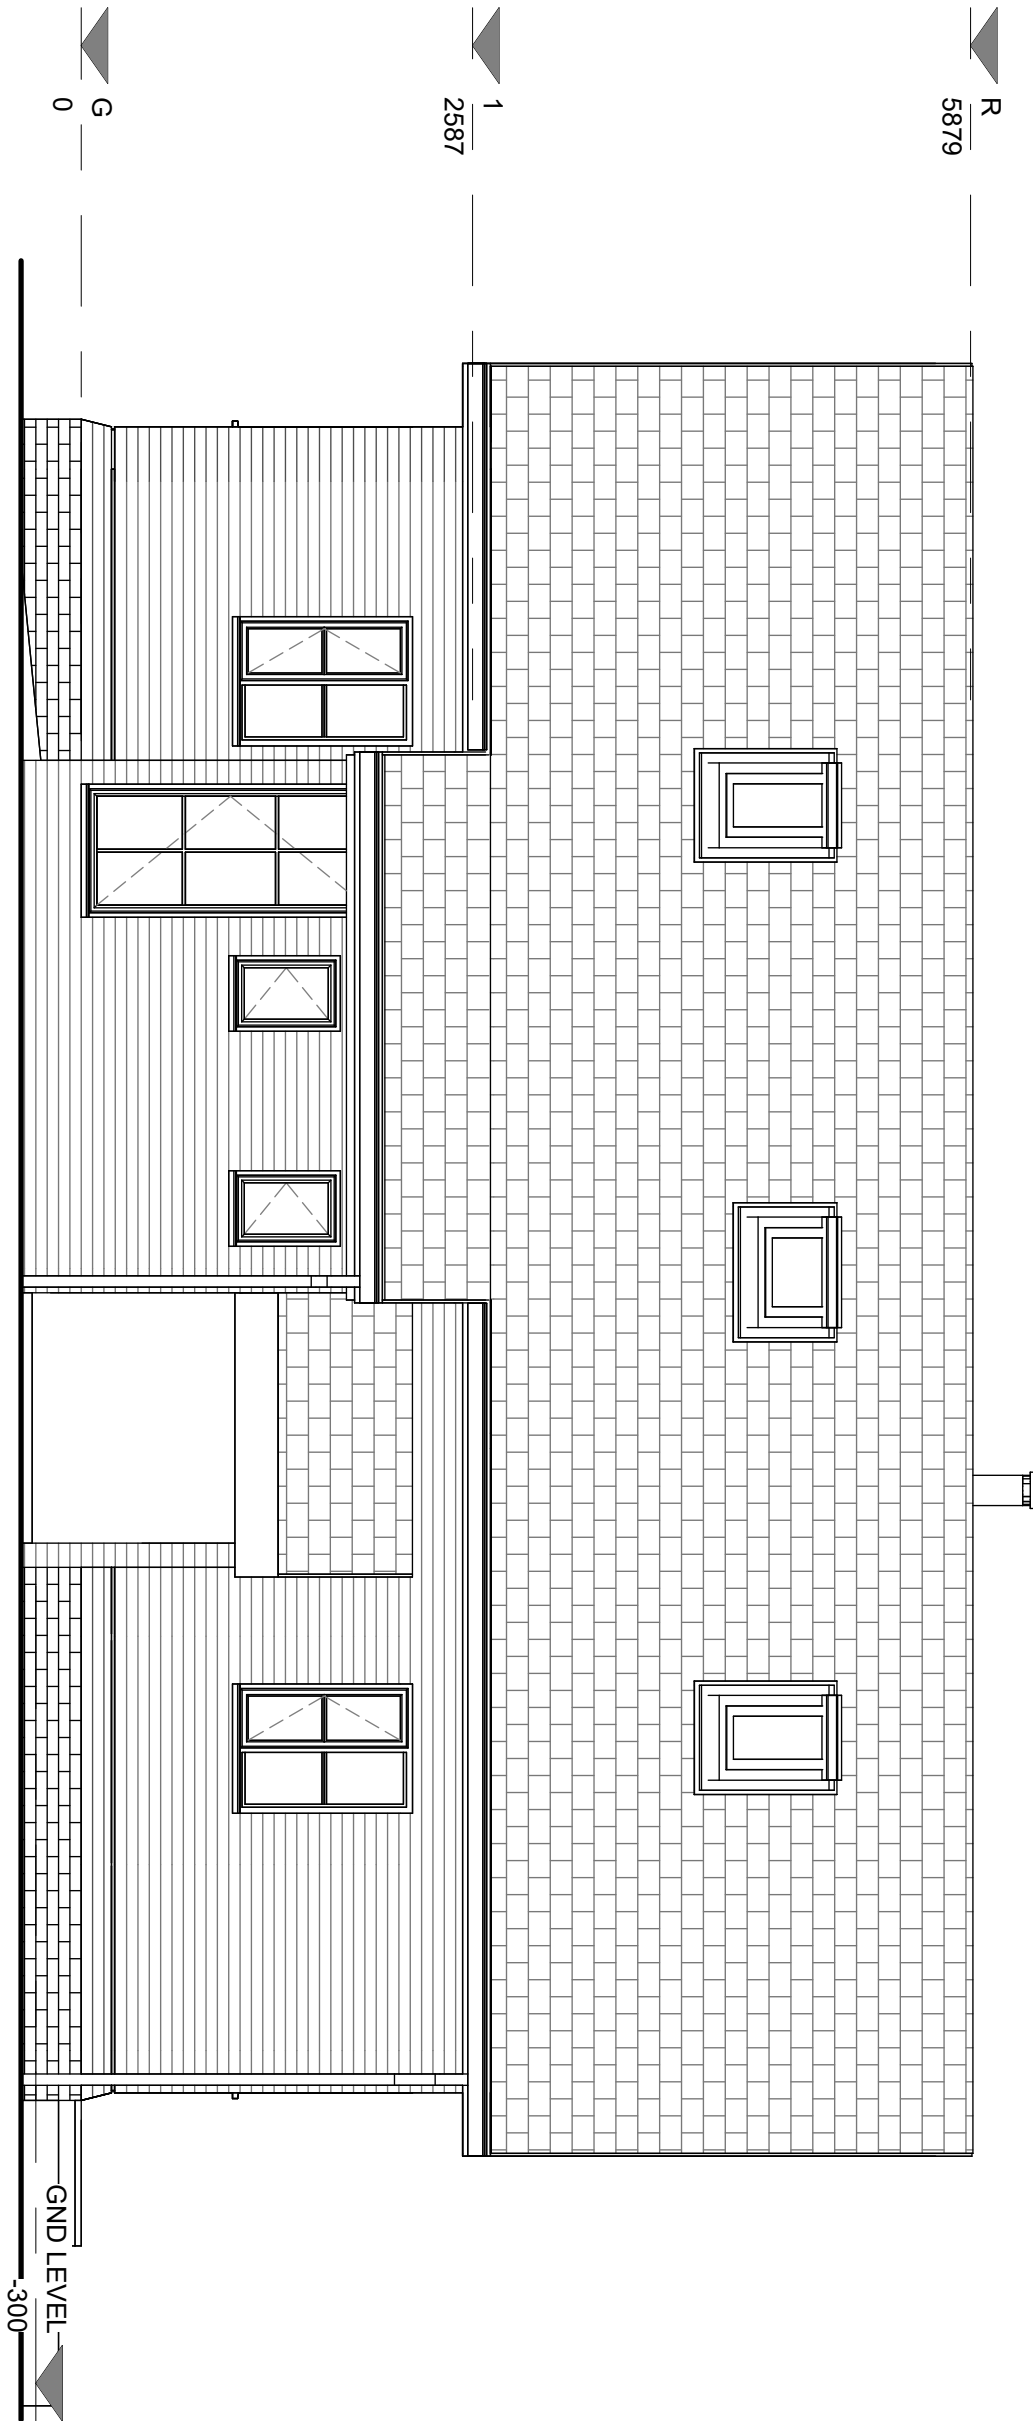

N EXISTING

1


1 : 50

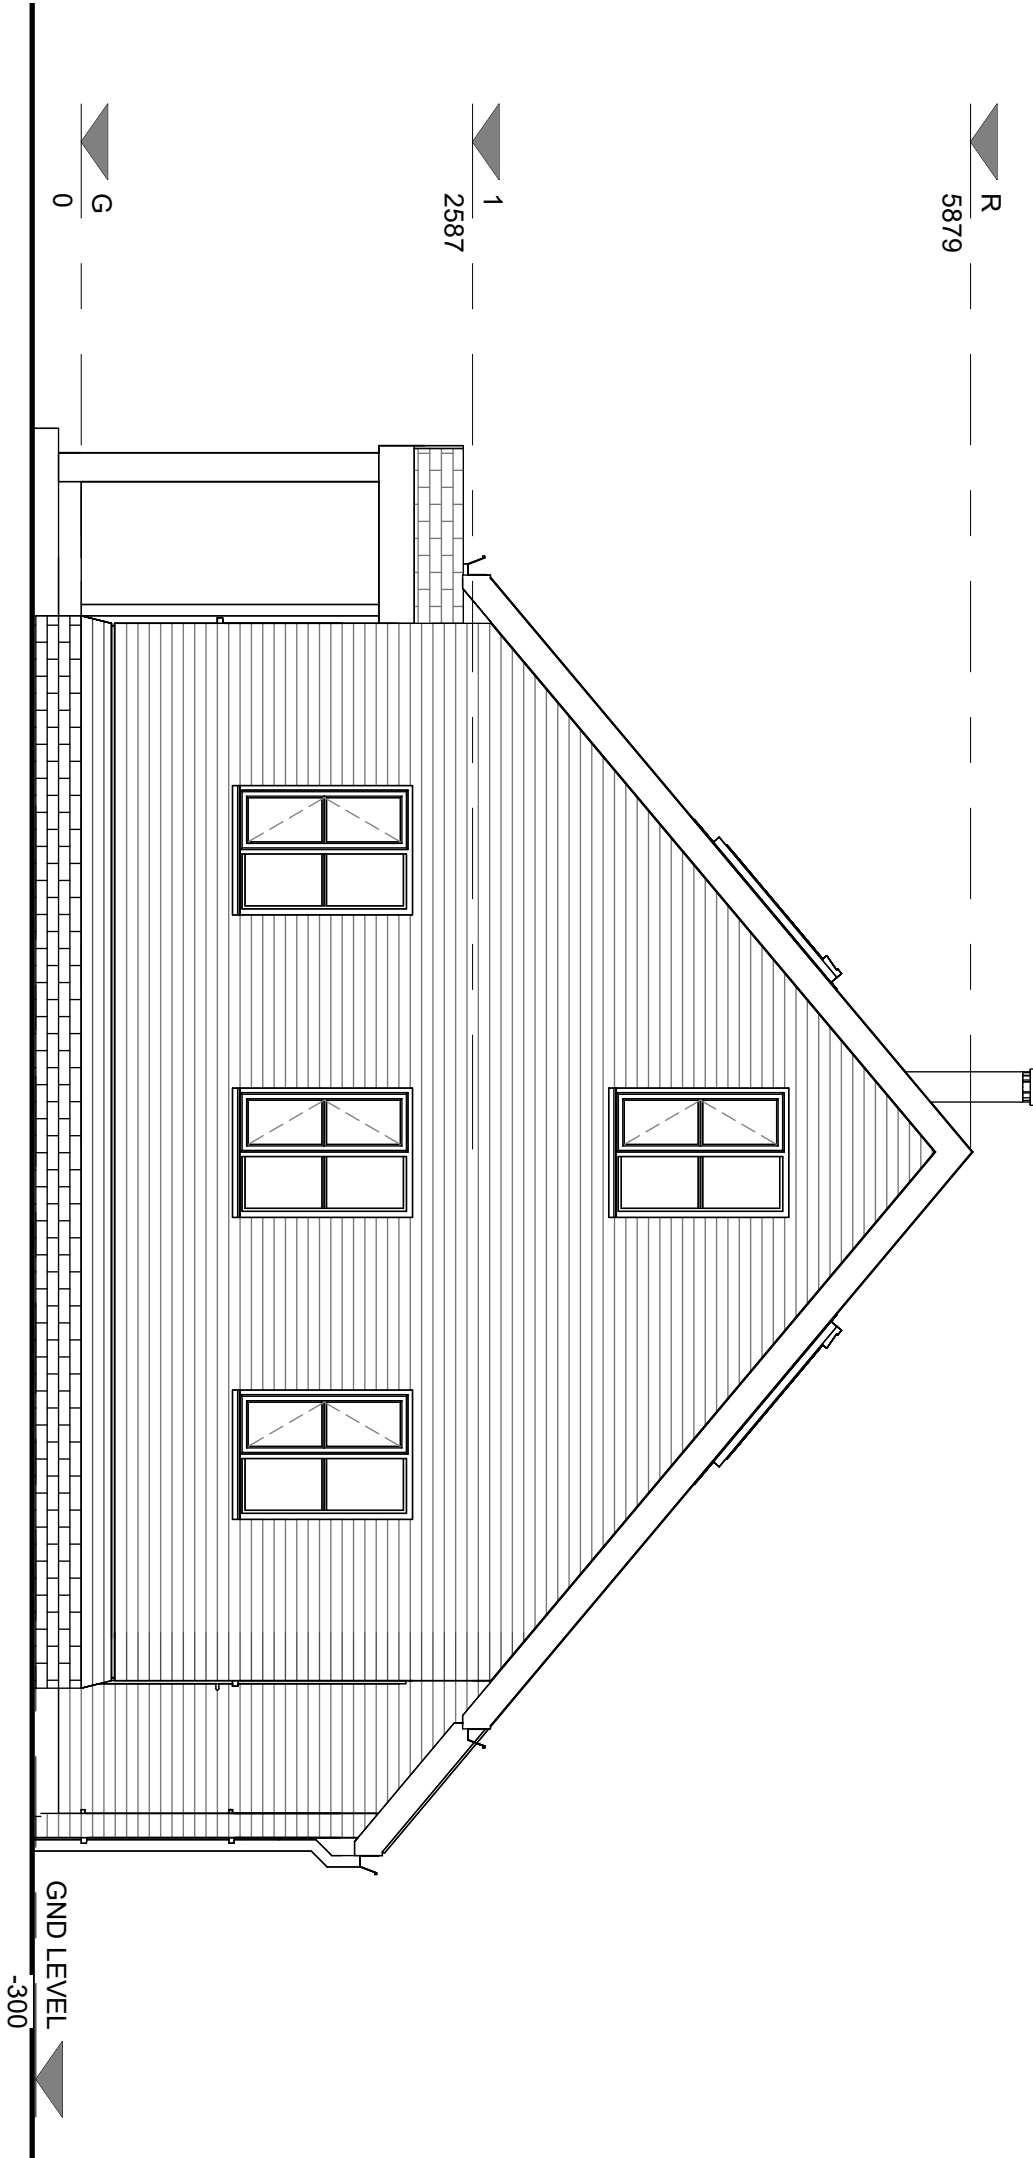

E EXISTING

4


1 : 50

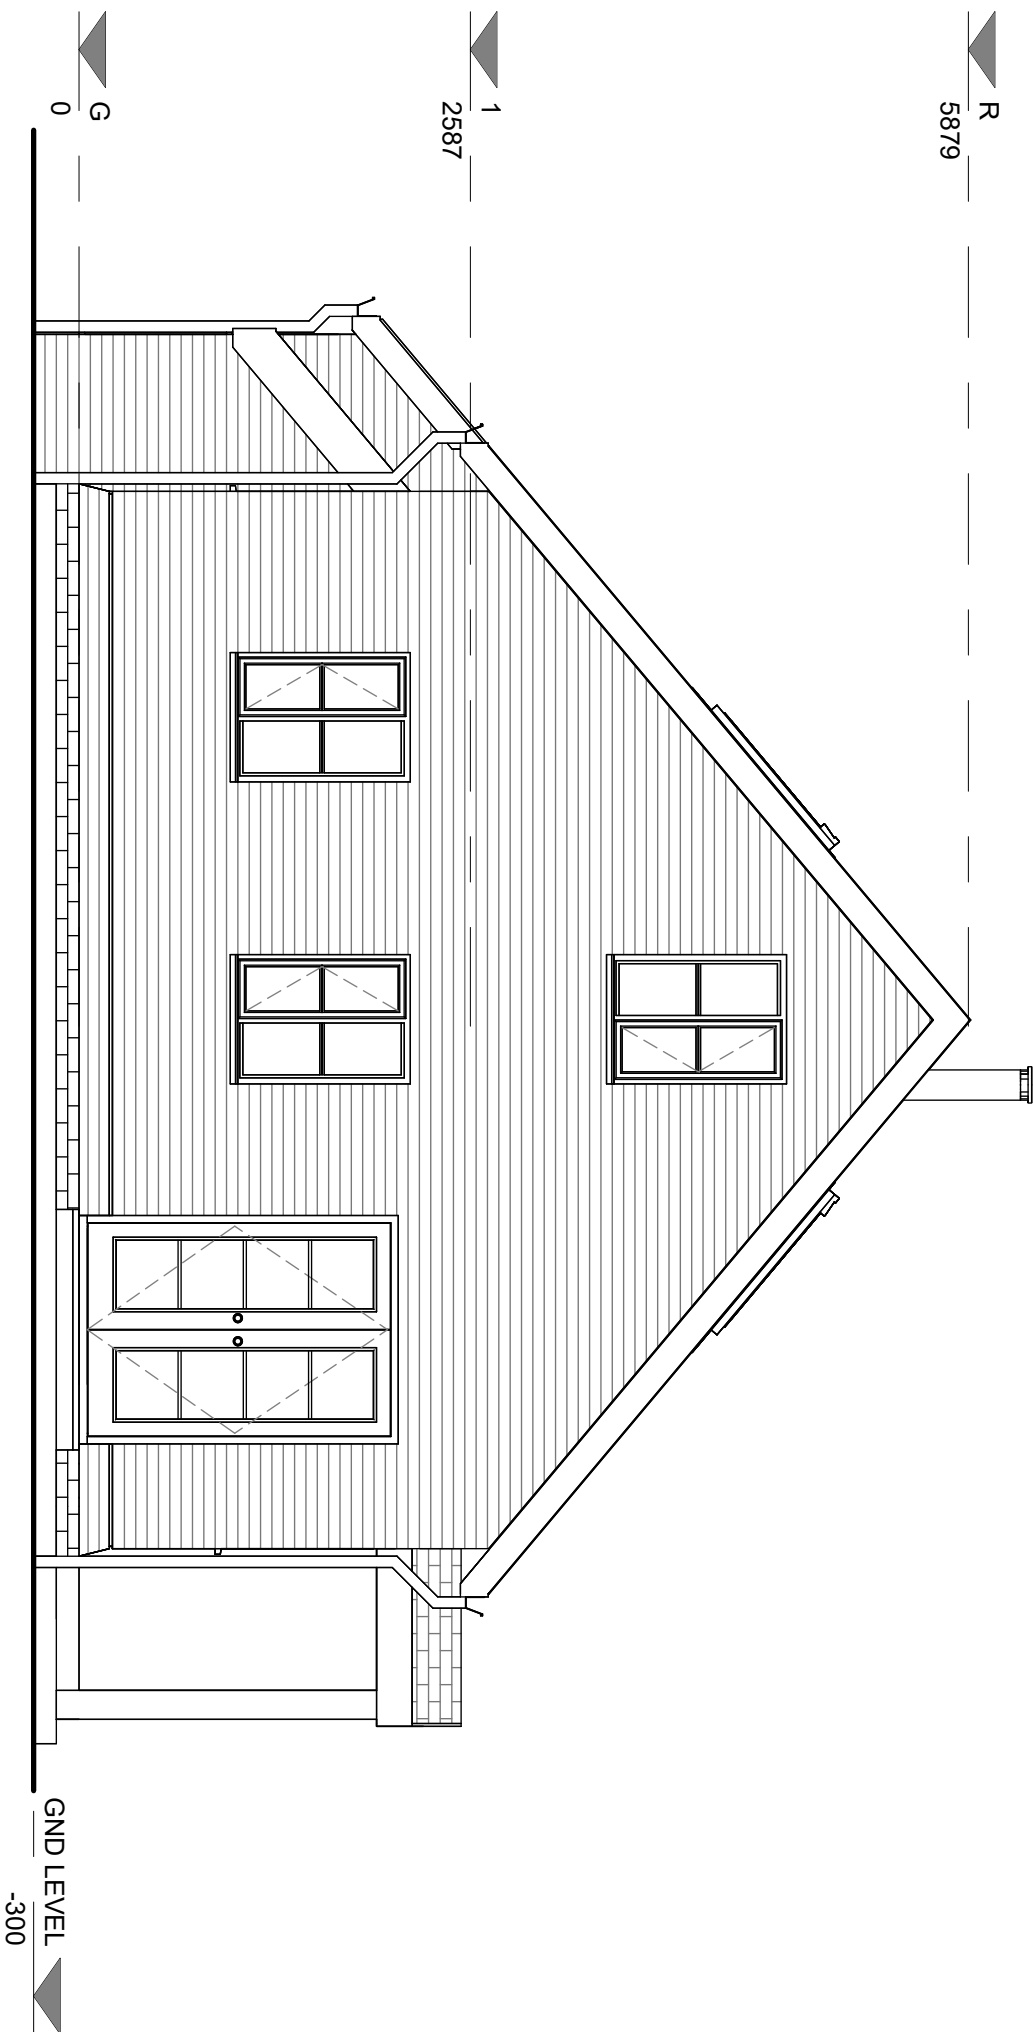

W EXISTING

3

1 : 50

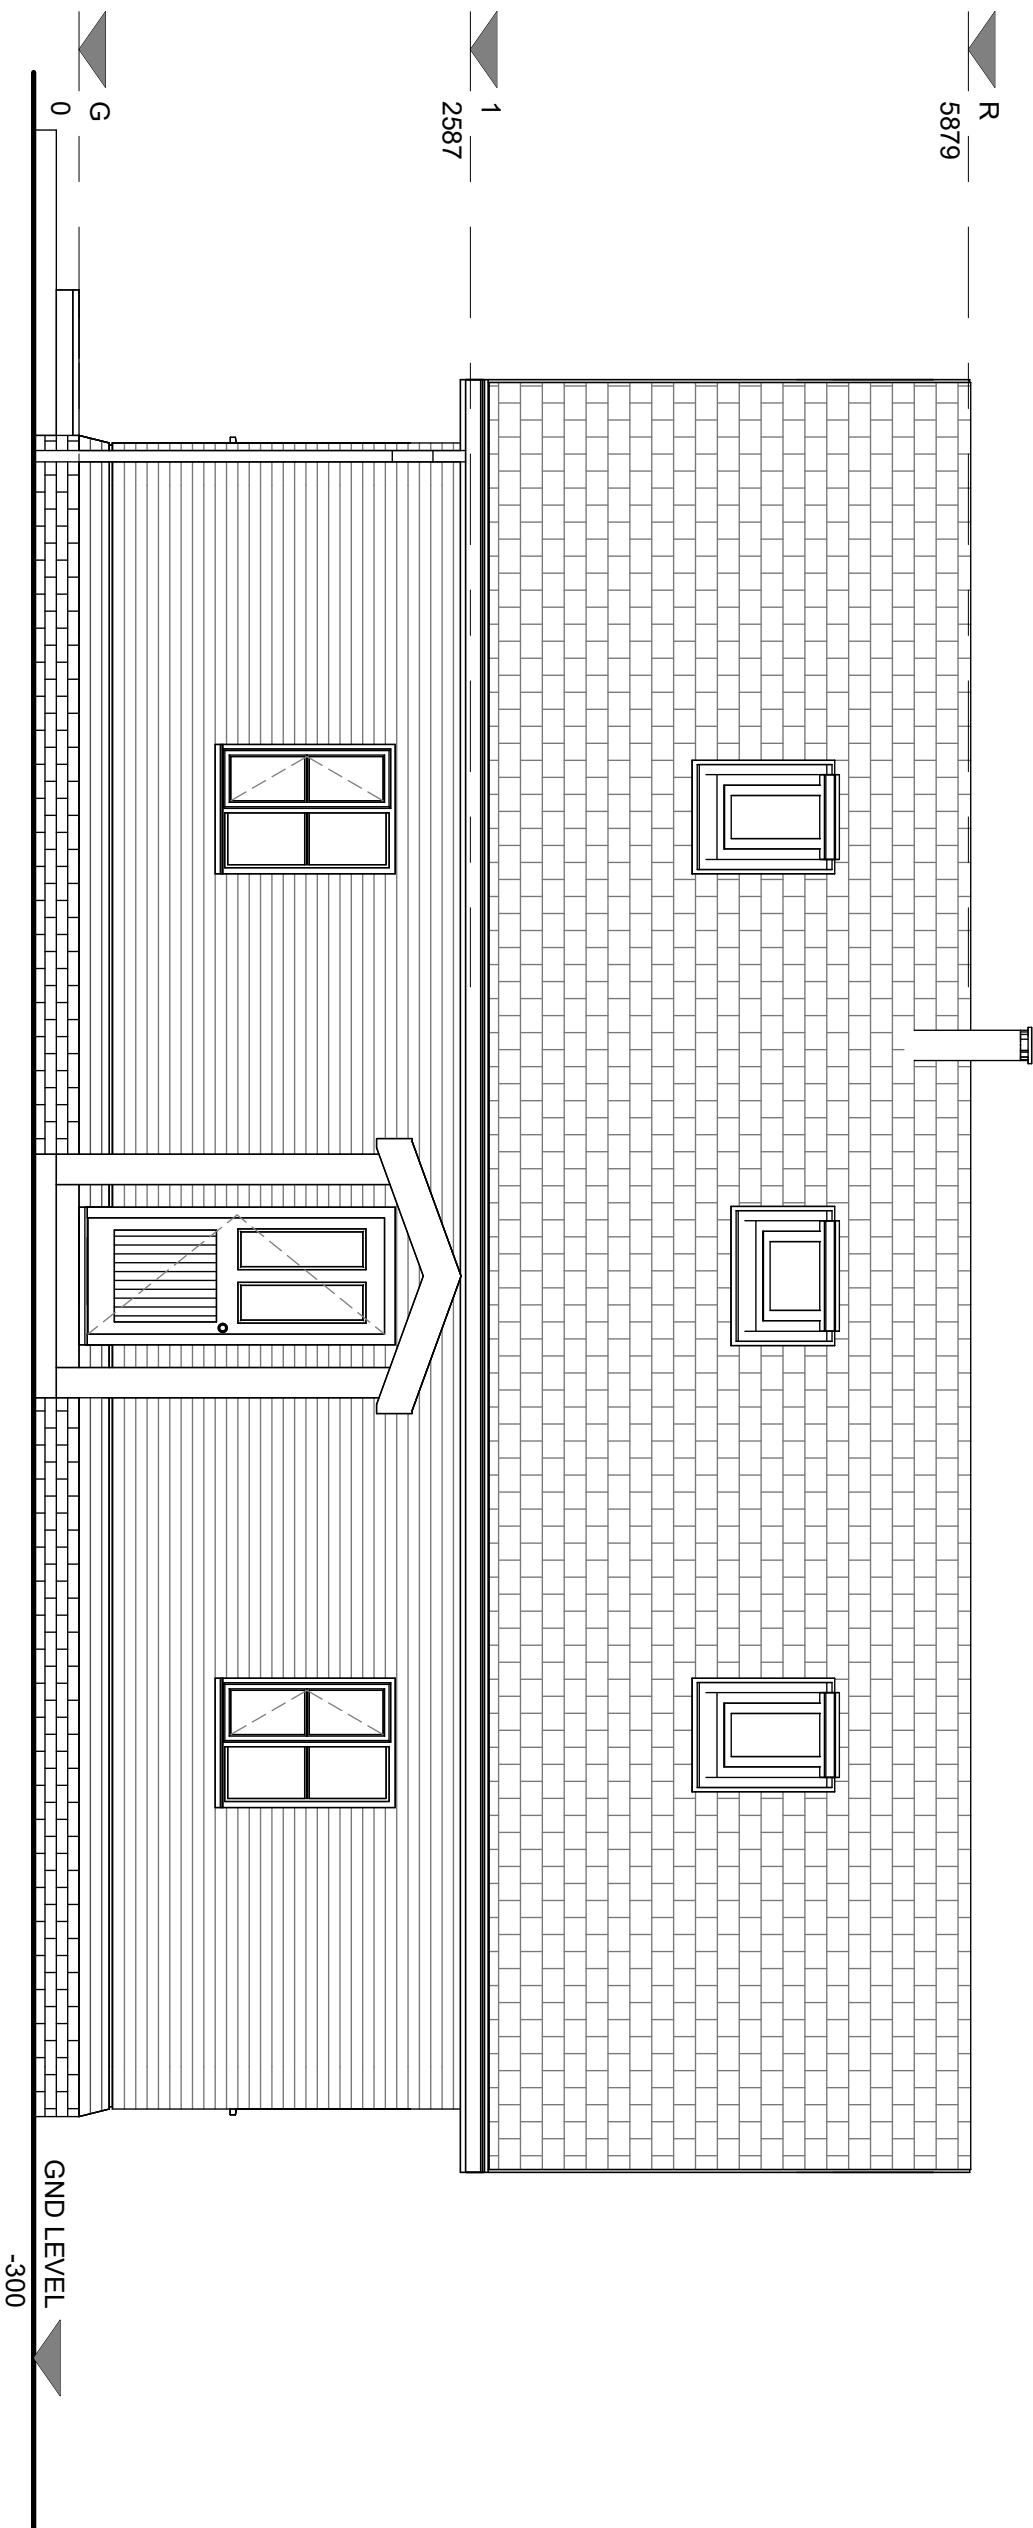

S EXISTING

2

1 : 50

