Existing Conditions Plan

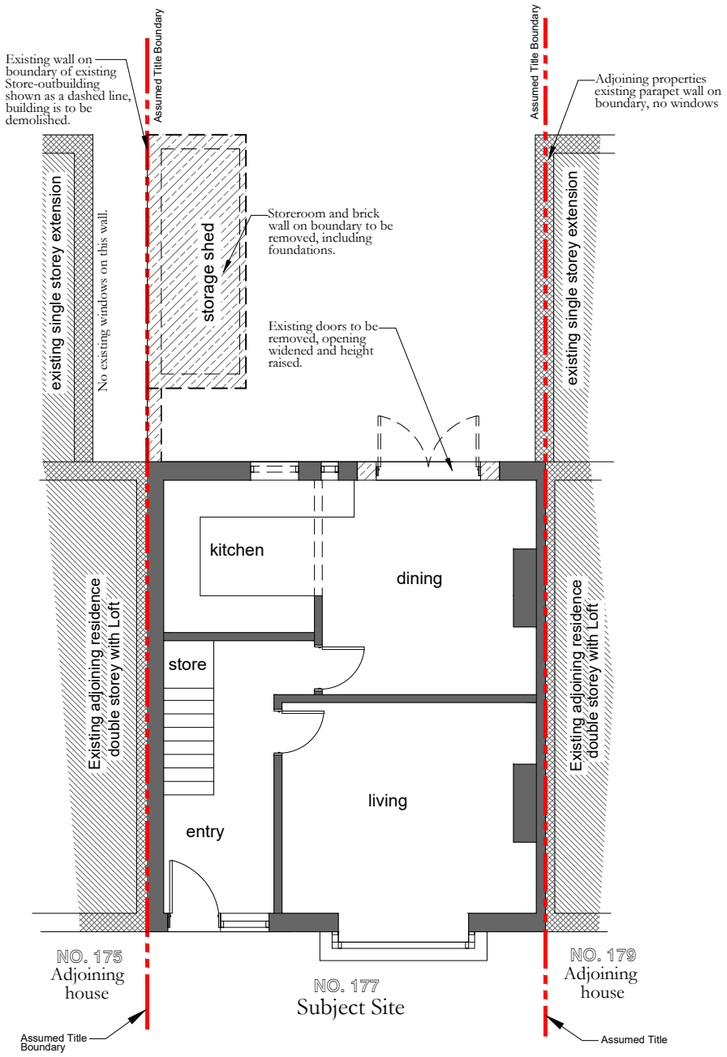

EXIST PLAN- GROUND FLOOR

SCALE 1 : 100 @ A3

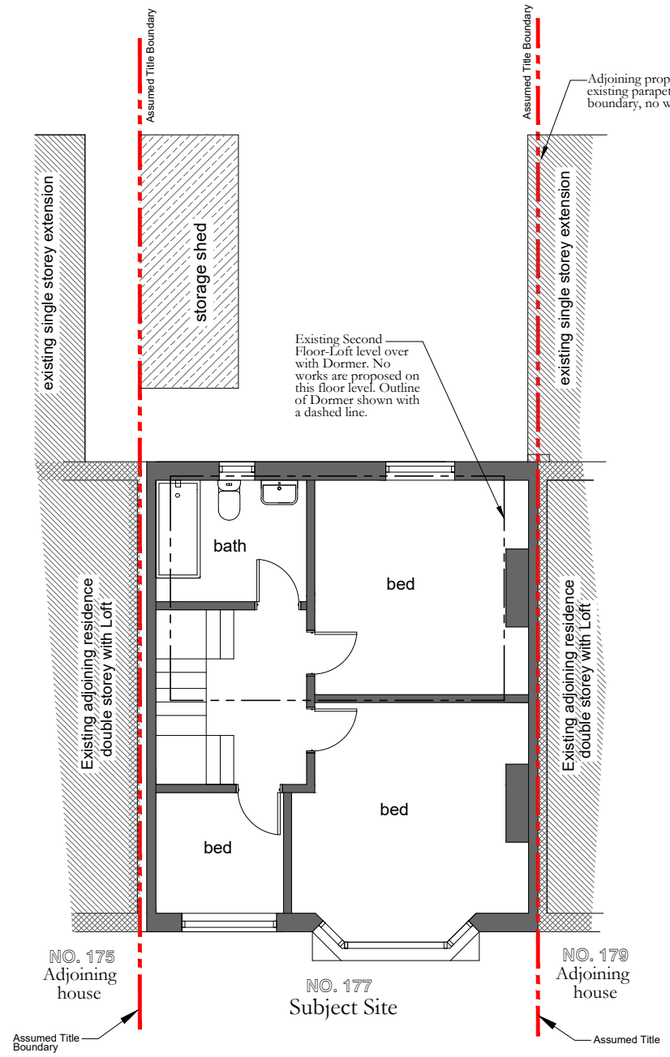

EXIST PLAN- FIRST FLOOR

SCALE 1 : 100 @ A3

Drawing Legend

Existing walls

Existing building areas/walls to be demolished.
(Walls to be demolished are approx only, further information will be confirmed in working drawing stage, also subject to Engineers design.)

Marlon Haus Ltd
Architecture - Sustainability
M: 07591 936671
E: mark@marlonhaus.com
W: www.marlonhaus.com
A: 25 Depot Road, Horsham RH13 5HE West Sussex

PROJECT: Proposed Rear Extension & Alterations
CLIENT: Mr Andy Williams
AT : 177 New Street, Horsham, RH13 5EA, West Sussex

Job No: 24-23
Date: 05-04-25
Drawn By: M. Long
Issue: TP01

Issue amendment notes:

17-05-25 Planning-Prior Approval drawing set for Application-Final issue for submission.

© Owned by 'Marlon Haus Ltd'