Parish: Thakeham

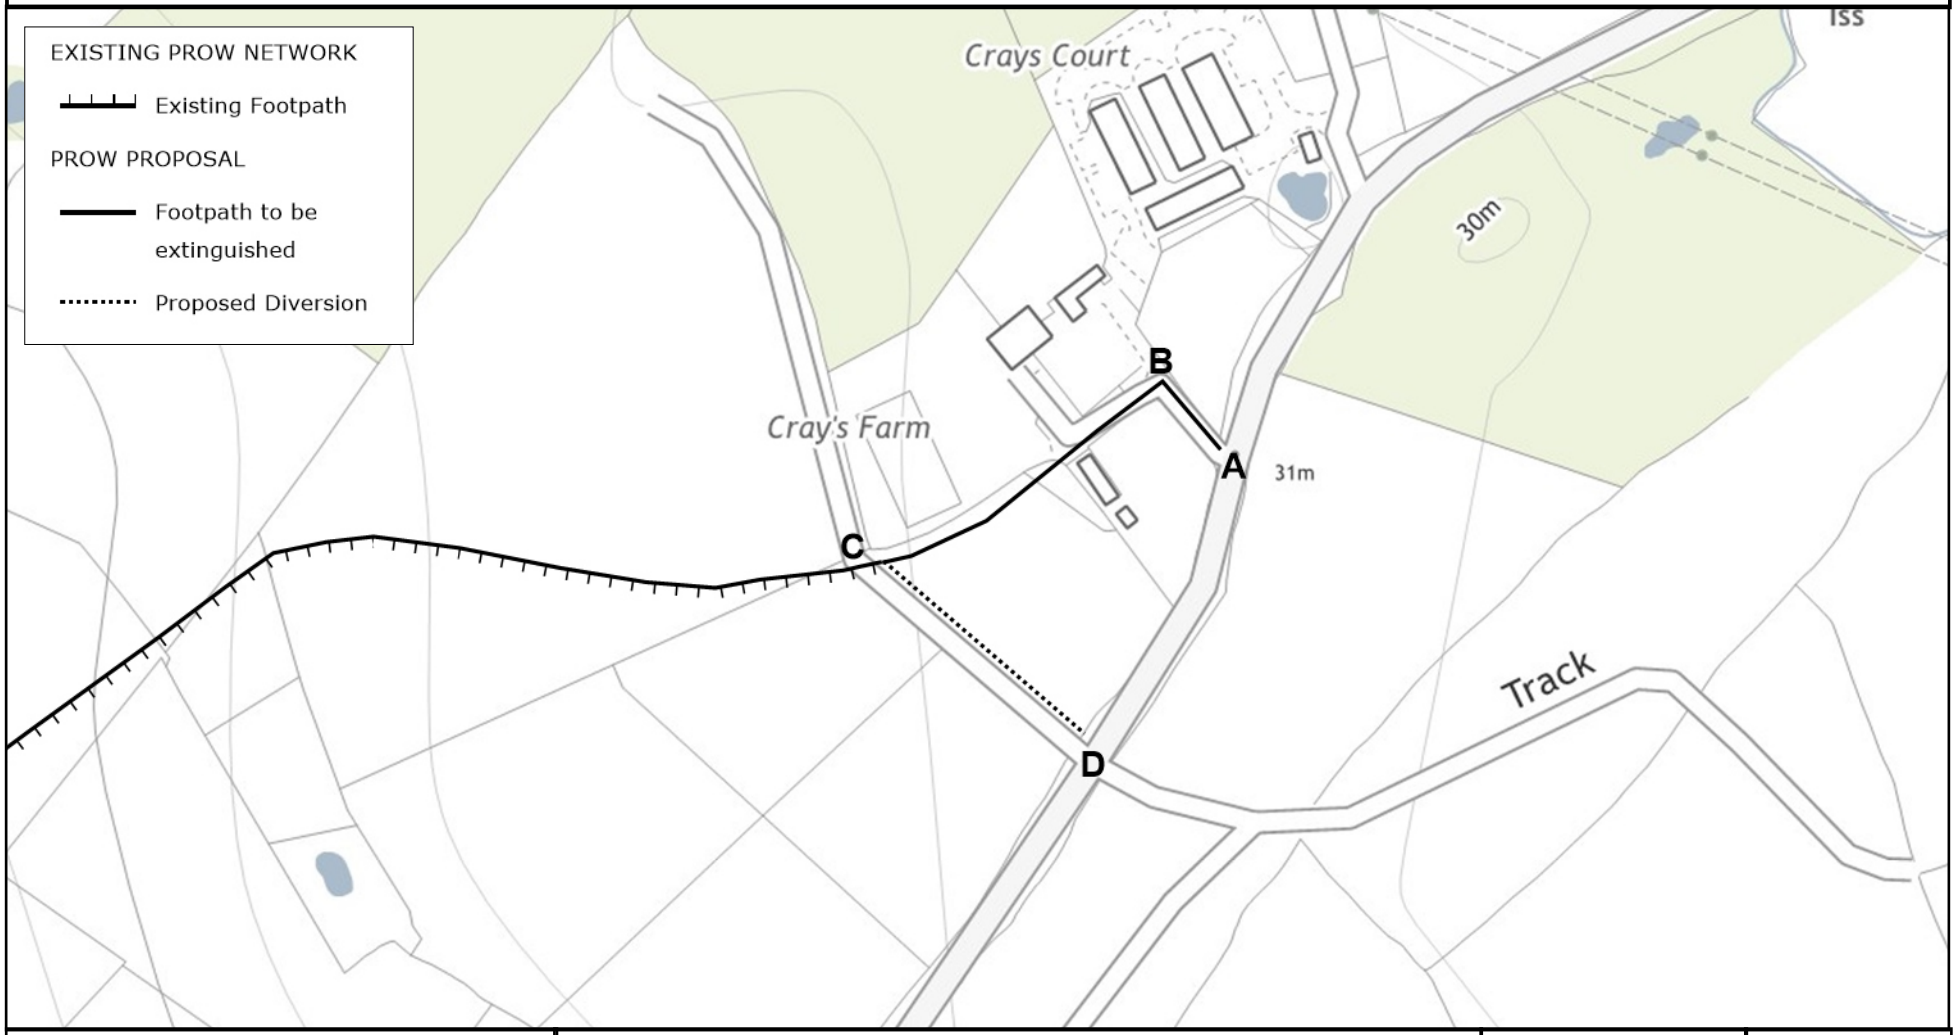

© Crown copyright and database rights 2025 OS licence no AC0000849983.
You are permitted to use this data solely to enable you to respond to, or interact with, the organisation that provided you with the data.
You are not permitted to copy, sub-license, distribute or sell any of this data to third parties in any form.

Proposed Extinguishment and Diversion of Footpath 2475

Plan: 08141	1:2500	OS Sheet: TQ1117	Photocopy liable to distortion	Matt Davey Assistant Director Highways, Transport and Planning
Date: 01 May 2025		Grid Ref: TQ1125017809		

west sussex county council

N W E S