wps planning
planning - design

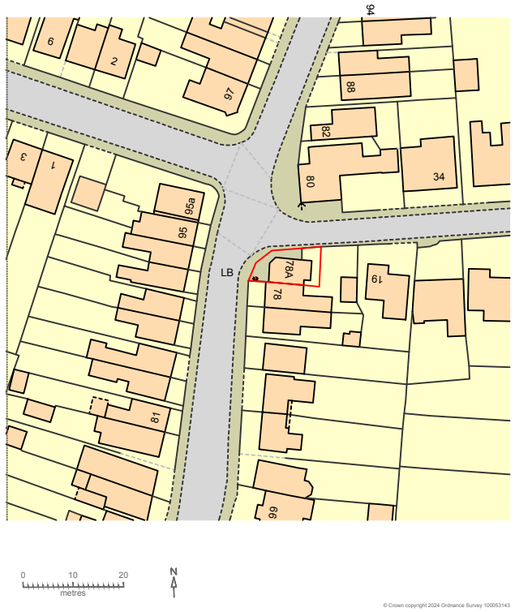

location plan

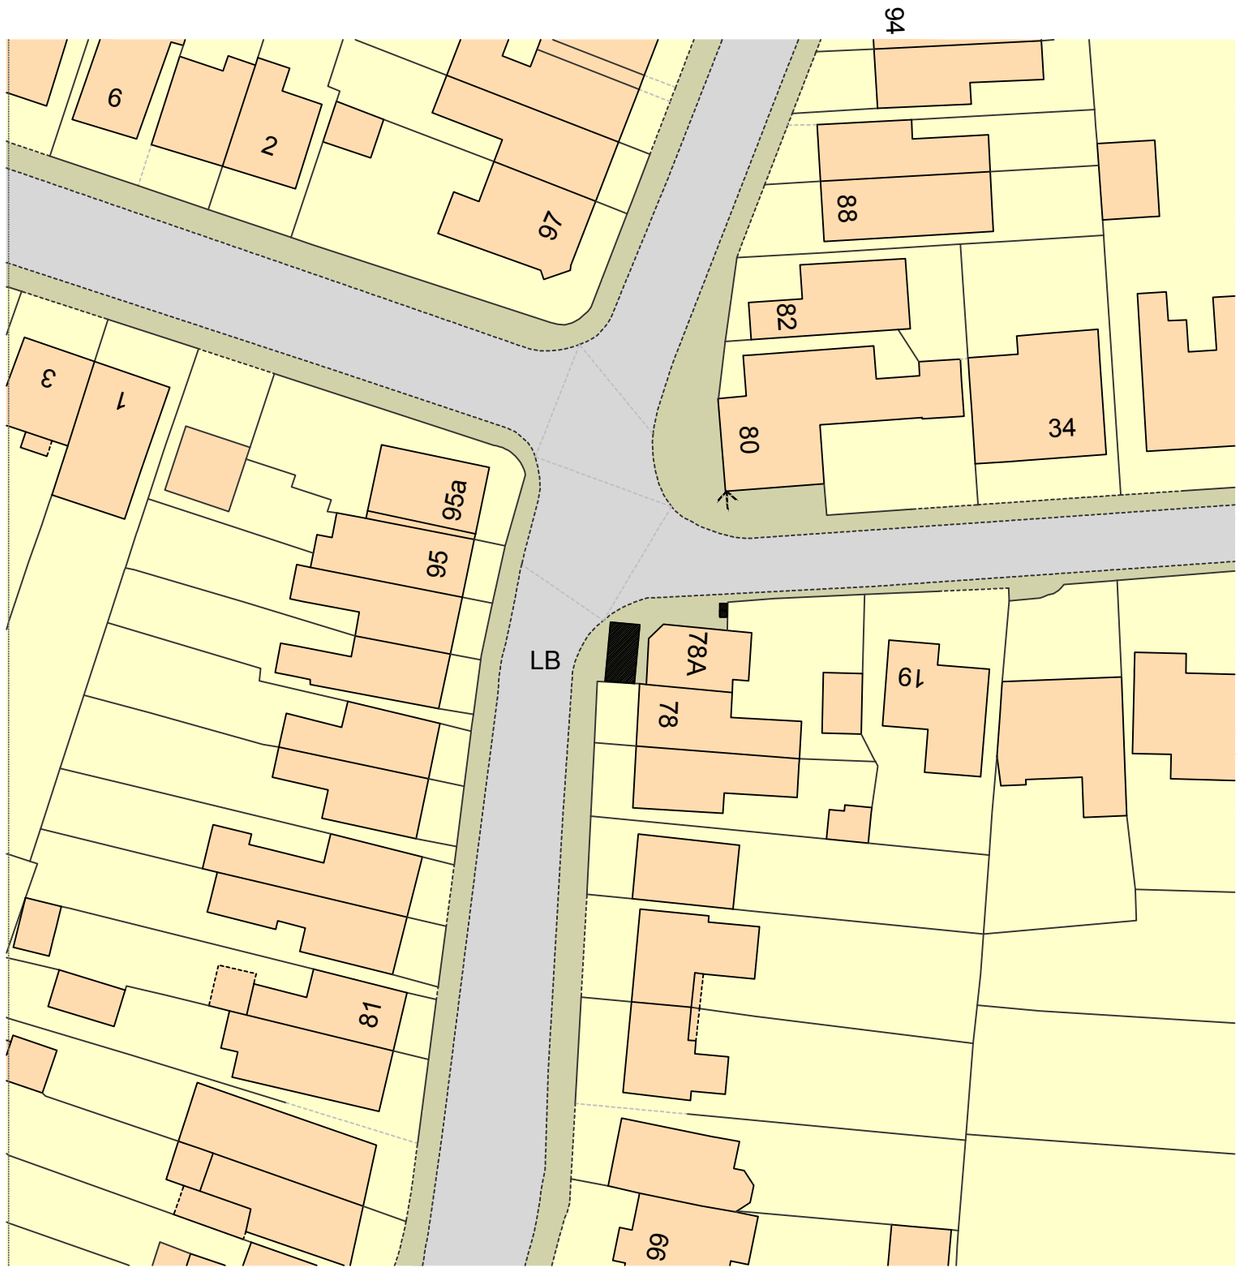

site plan

change of use - 78a trafalgar road, horsham - site & location plan - drawing no.118/2025/1 - scale 1:500 & 1:1250 @ a3