

DATUM

West Elevation (front)



DATUM

South Elevation

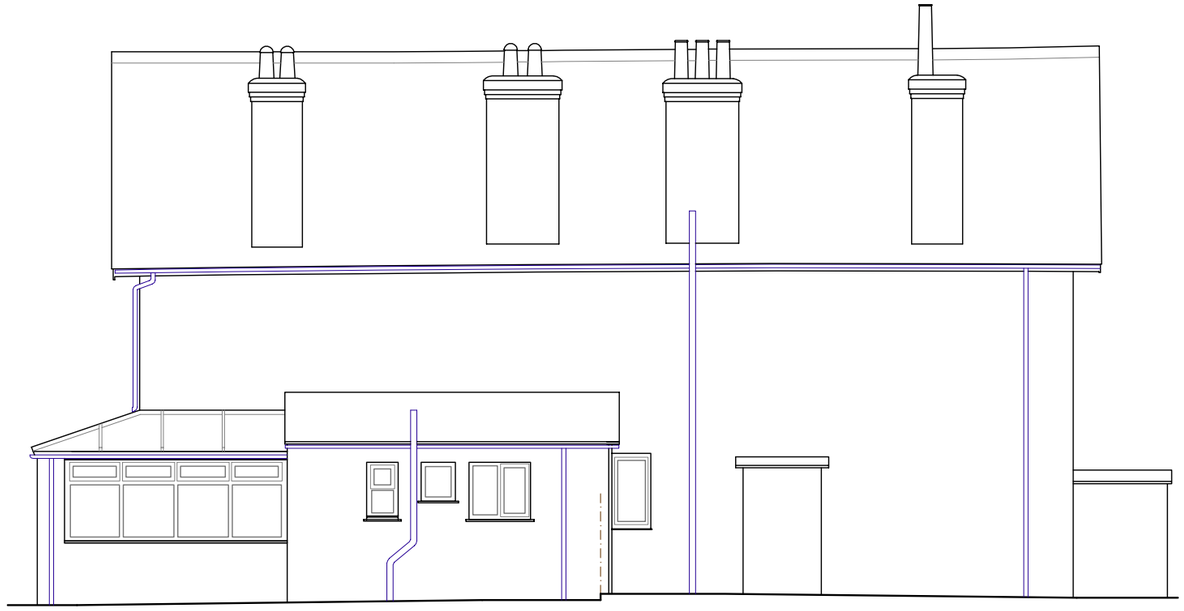

DATUM

East Elevation (rear)

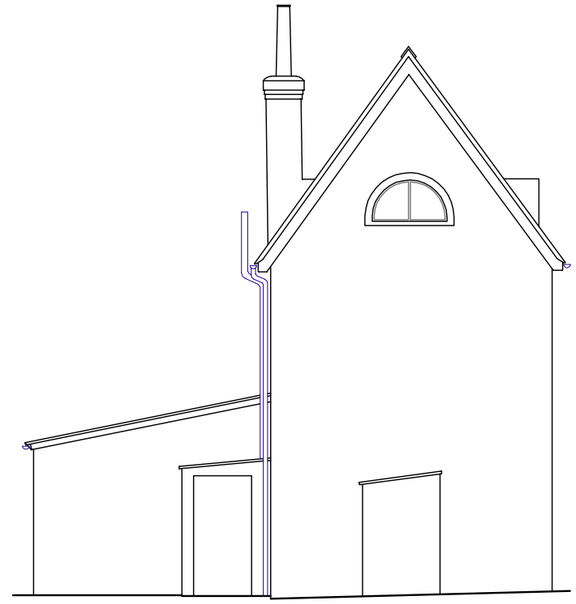

DATUM

North Elevation

SCALE 1:100m

0 1 2 4 6 8 10

job: 1 & 2 Woodgate Cottages, Ifield Wood Crawley West Sussex RH11 0LE	scale(s) 1:20 ☐ 1:50 ☐ 1:100 ☒ 1:200 ☐ 1:500 ☐	job no.	dwg no. EEV		
dwg: ELEVATIONS AS EXISTING		drawing size A3	date 3 Oct 2023	rev A	