N

No.1
G.I.A. 30m²
Total G.I.A. 79m²

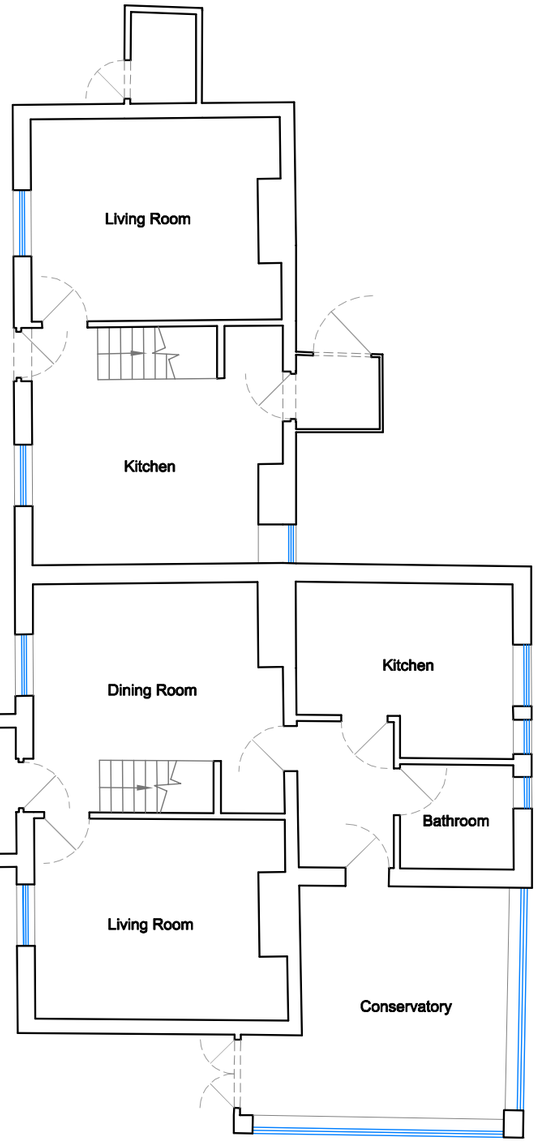

No.2
G.I.A. 49m²
Total G.I.A. 98m²

GROUND FLOOR

No.1
G.I.A. 28m²
Total G.I.A. 79m²

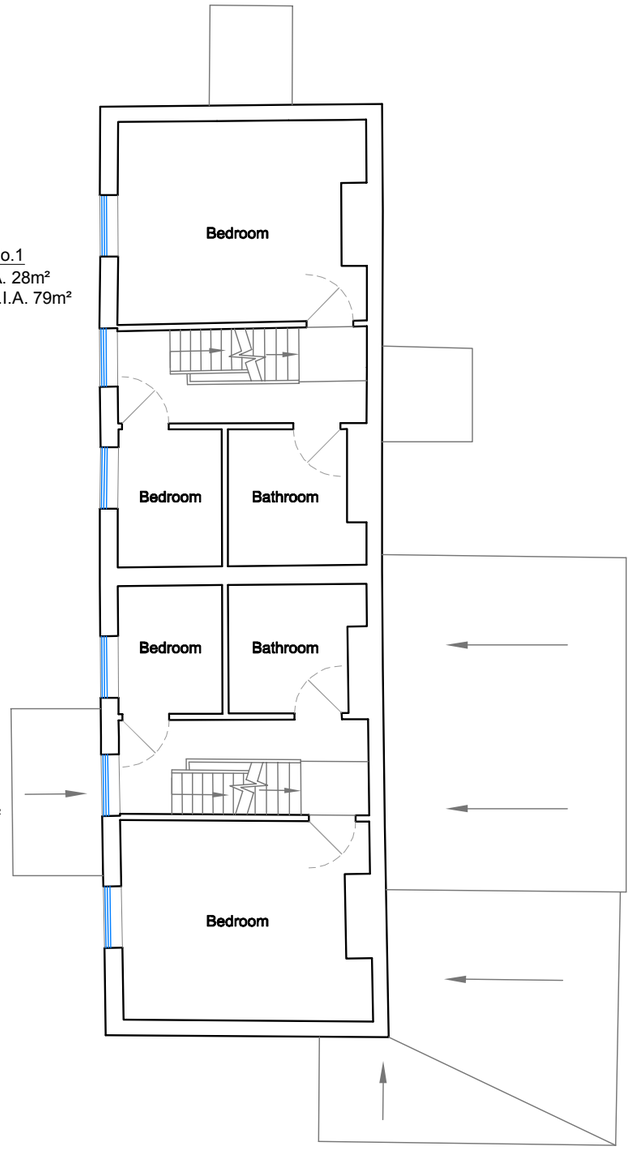

No.2
G.I.A. 28m²
Total G.I.A. 98m²

FIRST FLOOR

No.1
G.I.A. 21m²
Total G.I.A. 79m²

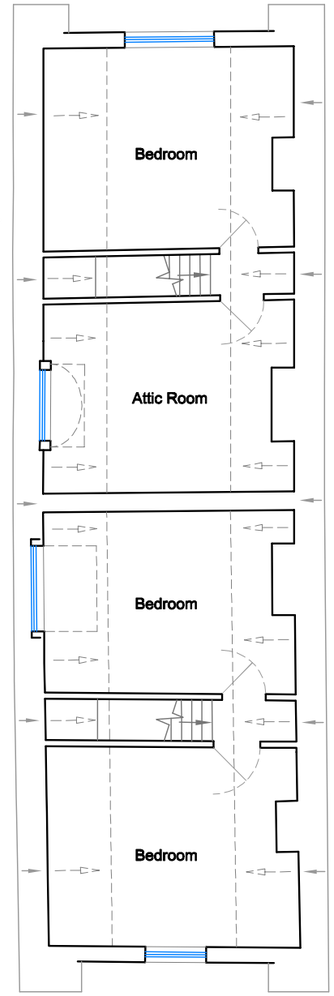

No.2
G.I.A. 21m²
Total G.I.A. 98m²

SECOND FLOOR

SCALE 1:100m

0 1 2 4 6 8 10

job: 1 & 2 Woodgate Cottages, Ifield Wood, Crawley West Sussex RH11 0LE	scale(s): 1:20 ☐ 1:50 ☐ 1:100 ☒ 1:200 ☐ 1:500 ☐	job no.	dwg no. EFP
dwg: FLOOR PLANS AS EXISTING		drawing size A3	date 3 Oct 2023 / rev A