



Notes:
All drawings to be read in conjunction with all other drawings as noted on issue sheet.

For Setting Out refer to site specific Signage Elevations drawing...P009.

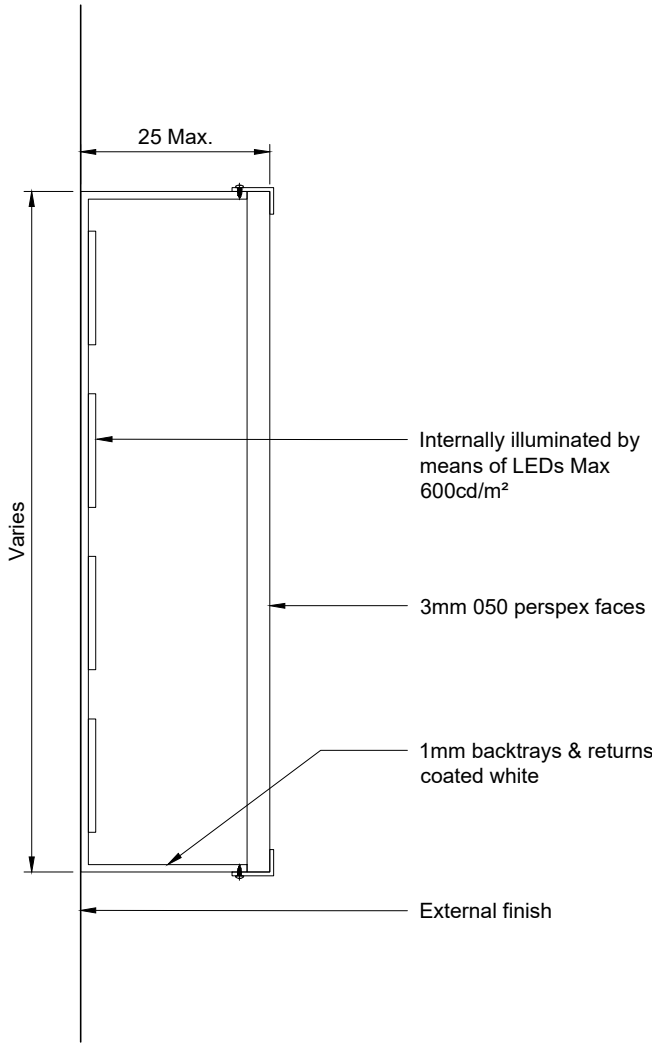

SECTION
Scale 1:1

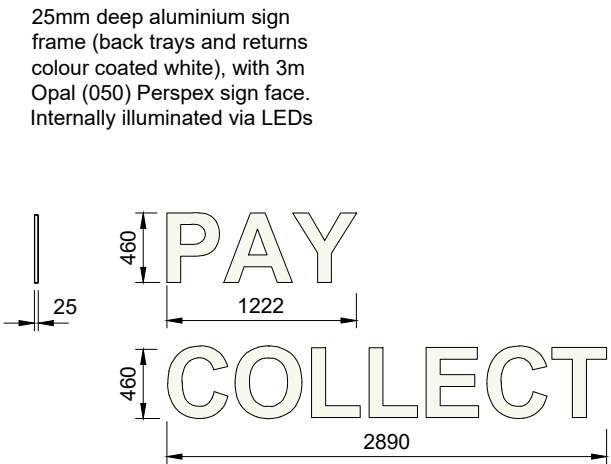

PAY & COLLECT LETTERS
Scale 1:50



REV.	DATE.	DRAWING REVISIONS.	BY.	CHECKED
C	09.05.2023	Updated to reflect current suite of Model Buildings	JK	-
B	01.11.2019	1:50 Scale bar added.	NCC	-
A	20.08.2019	Text amended.	NCC	-

GENERAL NOTES:
All works are to be undertaken in accordance with the Building Regulations and the latest British Standards.
All proprietary materials and products are to be used strictly in accordance with the manufacturer's recommendations.
All dimensions to be checked on site prior to construction.
All risks assessed to comply with the designer's responsibility under the Construction (Design Management) Regulations 2015.

PROPOSED DEVELOPMENT AT STORE No :-

ON BEHALF OF :-
McDonald's Restaurants Ltd

DRAWING TITLE :-
Drive Thru Letters
Sign Details

DRAWN BY NCC	CHECKED BY -	DRAWING No. 7655-SA-XXXX-SK42 C
SCALE & SIZE 1:50@A3	DATE Jul 2019	