




Scurr Architects
65 Southdown Road
Haverhill
AL9 7PR
T: 01982 703699
email: scurr@scurr.co.uk
www.scurr.co.uk



architects ■ designers ■ project managers

Application Boundary - 3672m2:

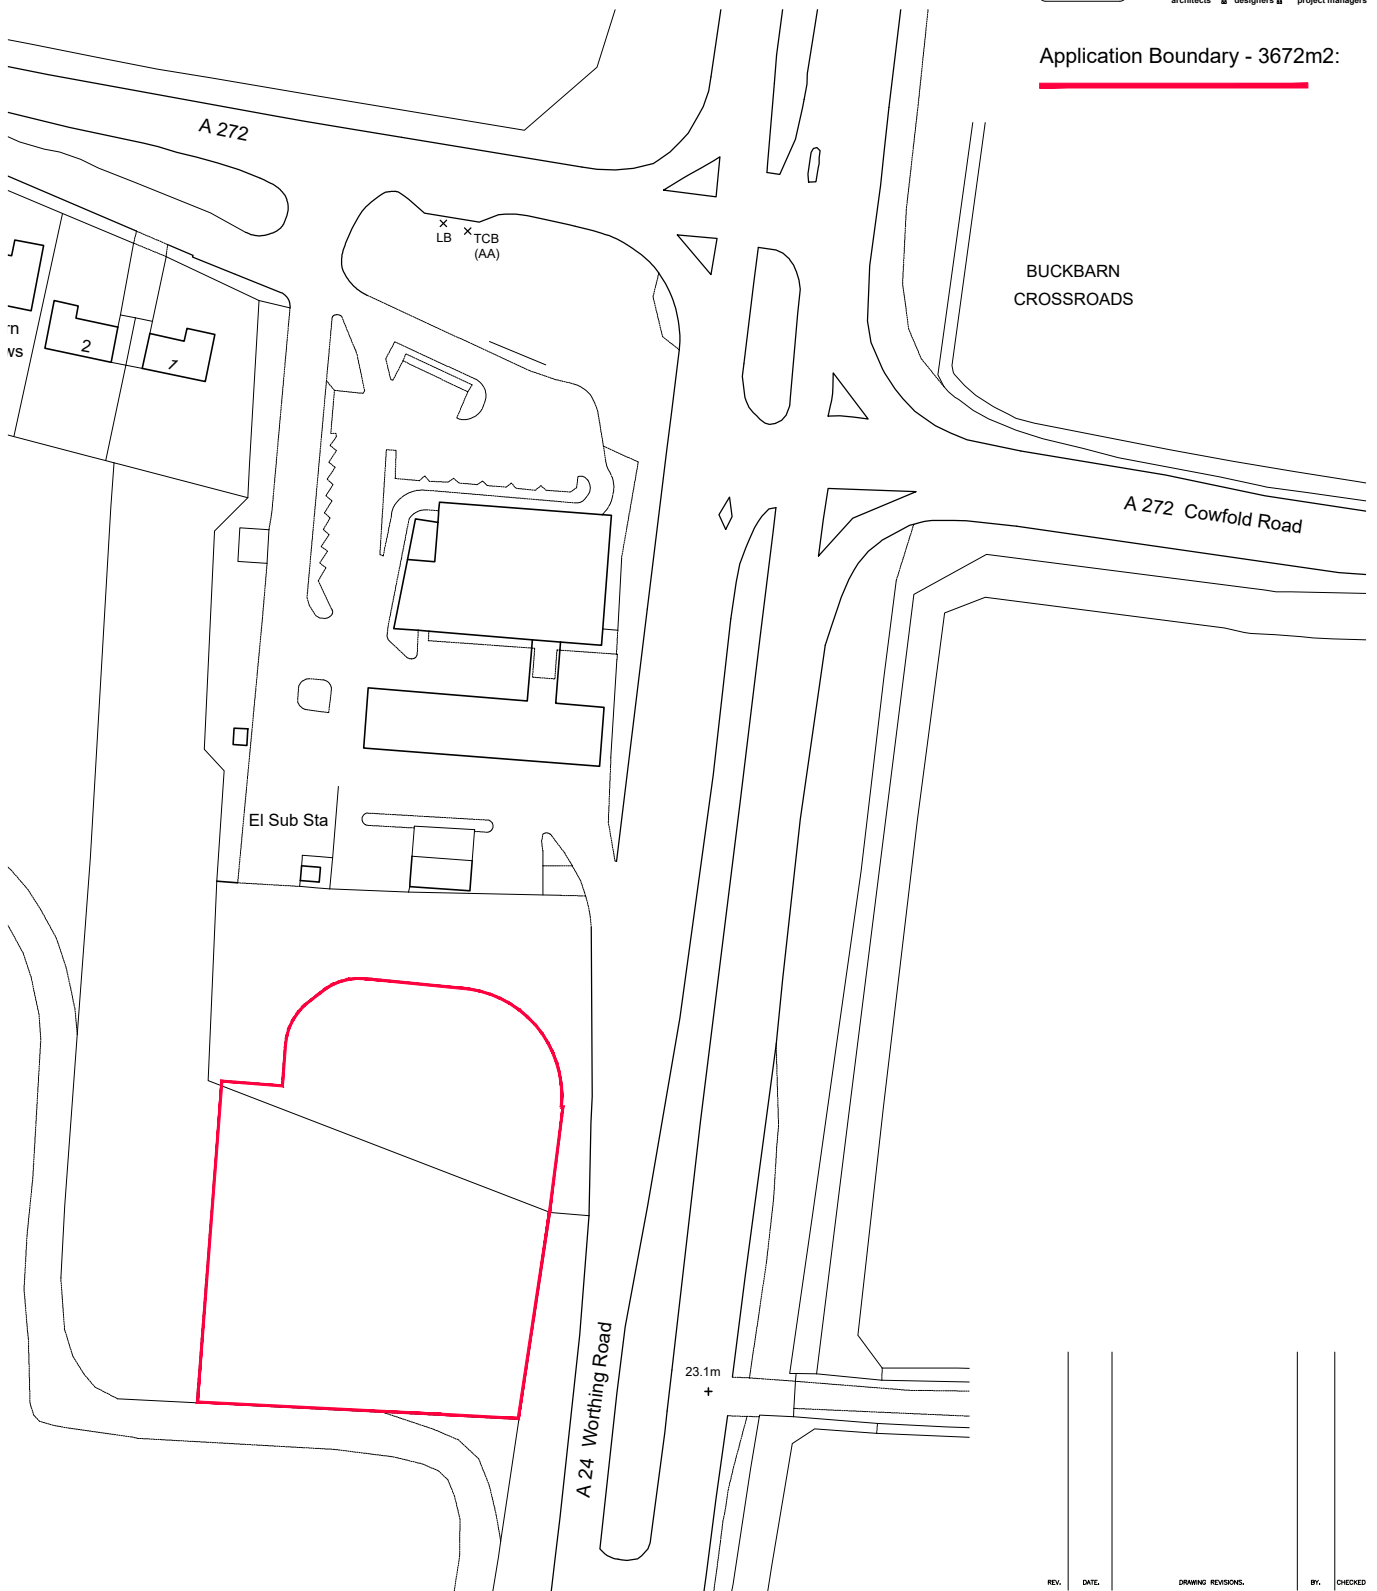

REV.	DATE.	DRAWING REVISIONS.	BY.	CHECKED
------	-------	--------------------	-----	---------

GENERAL NOTES:
All works are to be undertaken in accordance with the Building Regulations and the latest British Standards.
All proprietary materials and products are to be used strictly in accordance with the manufacturer's recommendations.
All dimensions to be checked on site prior to construction.
All risks assessed to comply with the designer's responsibility under the Construction (Design Management) Regulations 2015.

PROPOSED DEVELOPMENT AT Buck Barn, Worthing Road HORSHAM RH13 8LW	STORE No :- ST 1788
---	------------------------

ON BEHALF OF :-
McDonald's Restaurants Ltd

DRAWING TITLE :-
Site Location Plan

DRAWN BY JK	CHECKED BY	DRAWING No. 8350-SA-1788-AL01
SCALE & SIZE 1:1250@A4	DATE April 2025	



Scurr Architects
65 Southdown Road
Haverhill
AL9 7PR
T: 01982 703699
email: scurr@scurr.co.uk
www.scurr.co.uk



architects ■ designers ■ project managers

© Copyright McDonald's Restaurants & Scurr Architects

